
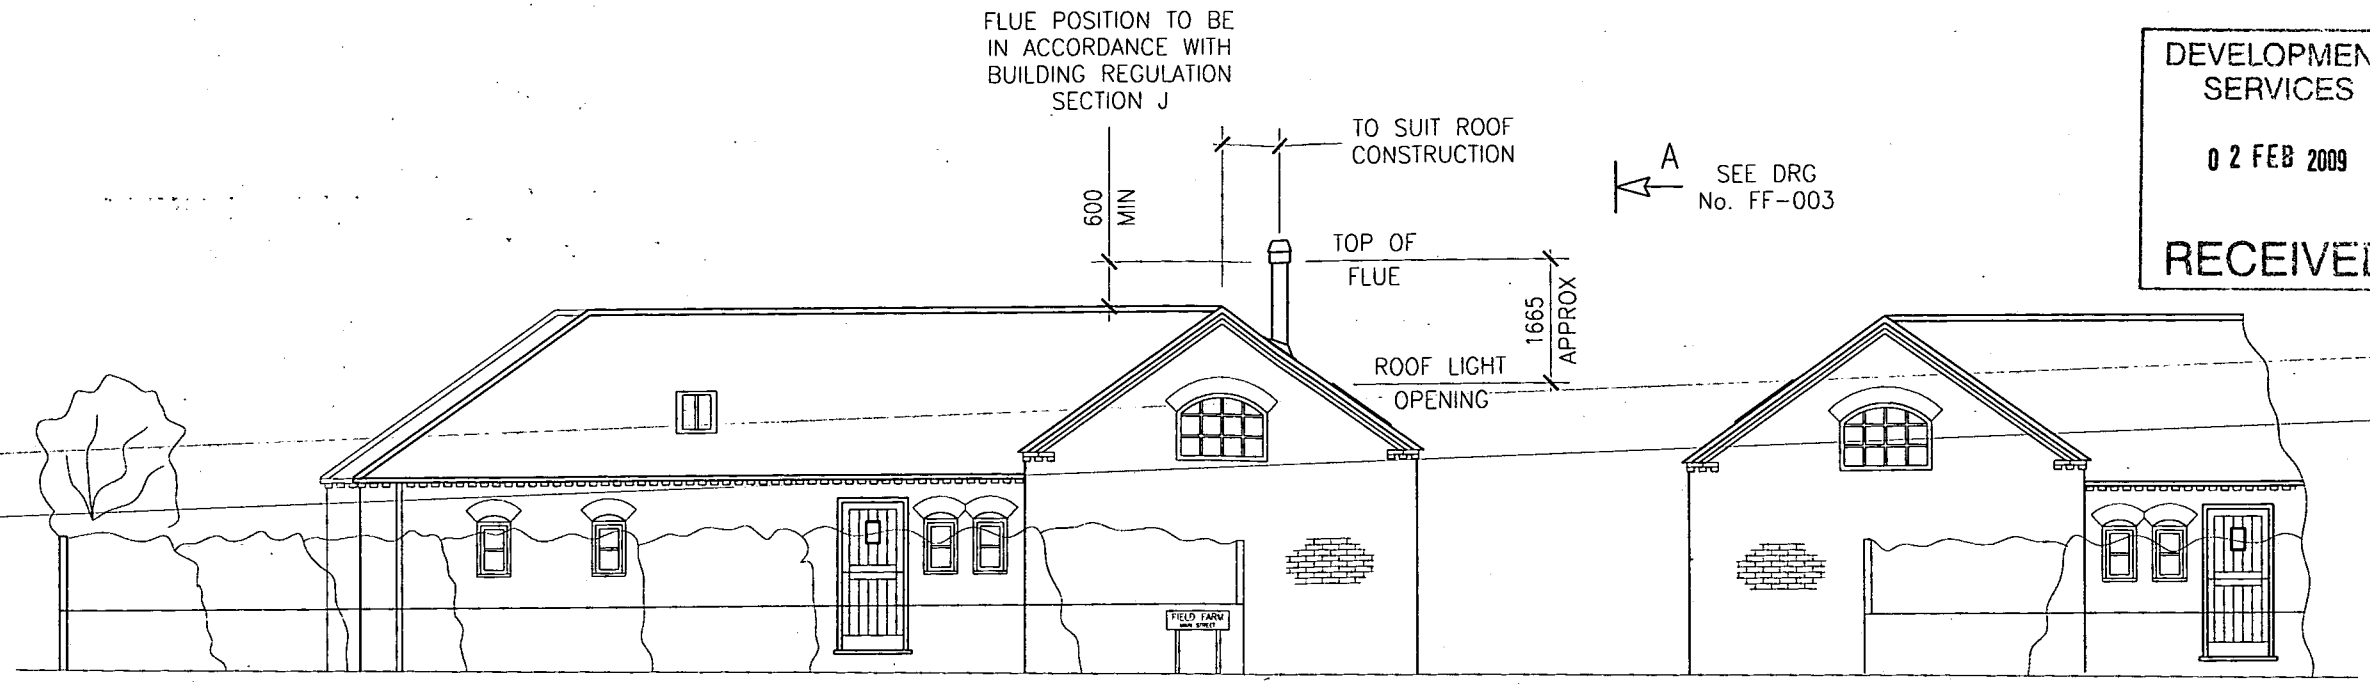


PROPOSED VIEW FROM MAIN STREET

DEVELOPMENT SERVICES
0 2 FEB 2009
RECEIVED

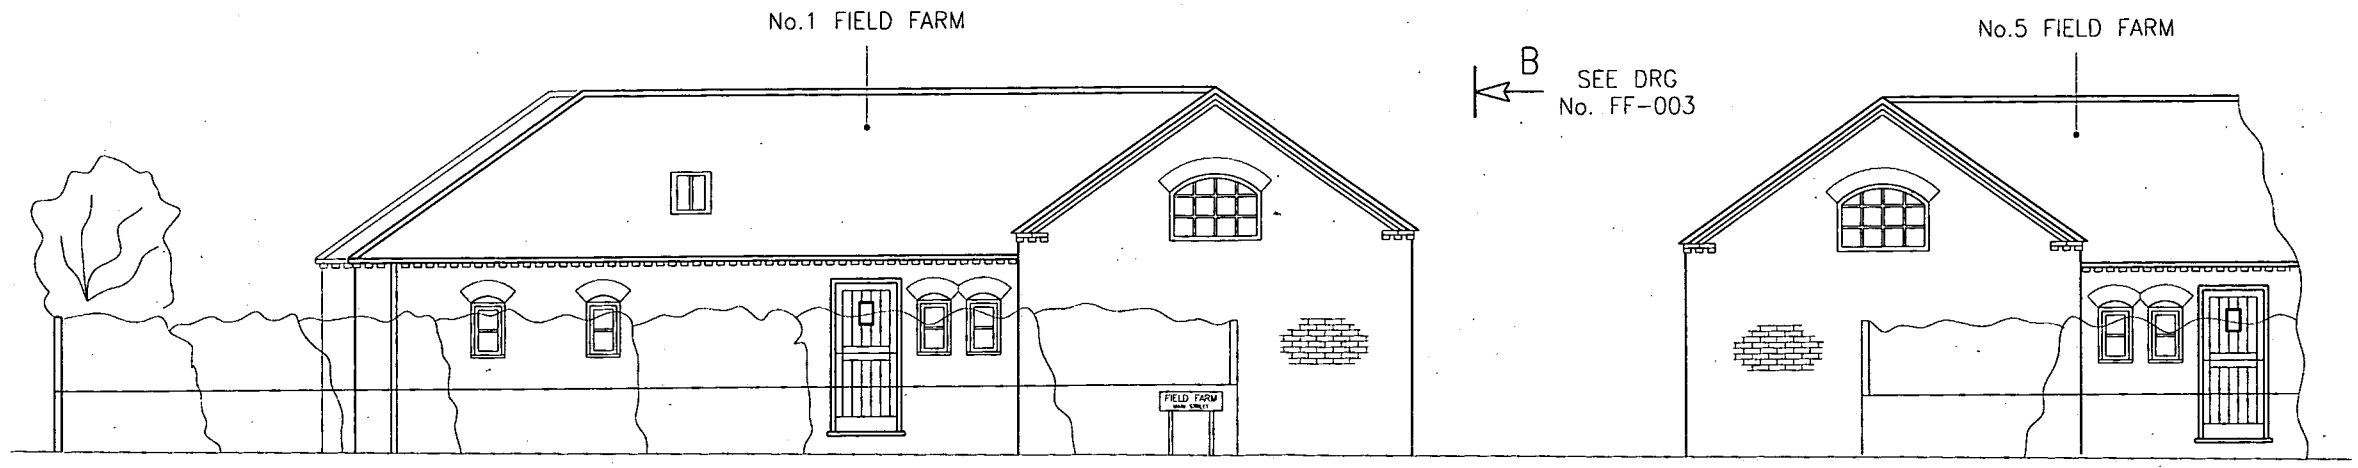

EXISTING VIEW FROM MAIN STREET

Issue	Date	Description	Drawn
0	29.01.09	INITIAL ISSUE	KH

AVEREX DESIGN SERVICES
1 FIELD FARM
MAIN STREET CARLTON
NUNEATON CV13 0BQ
Tel 01455 293219

TITLE
PROPOSED FLUE INSTALLATION
1 FIELD FARM MAIN STREET
CARLTON
ELEVATIONS FROM MAIN STREET

Drg No. FF-002

Scale 1:100

Drawn By K.H.