

DEVELOPMENT SERVICES
02 FEB 2009
RECEIVED

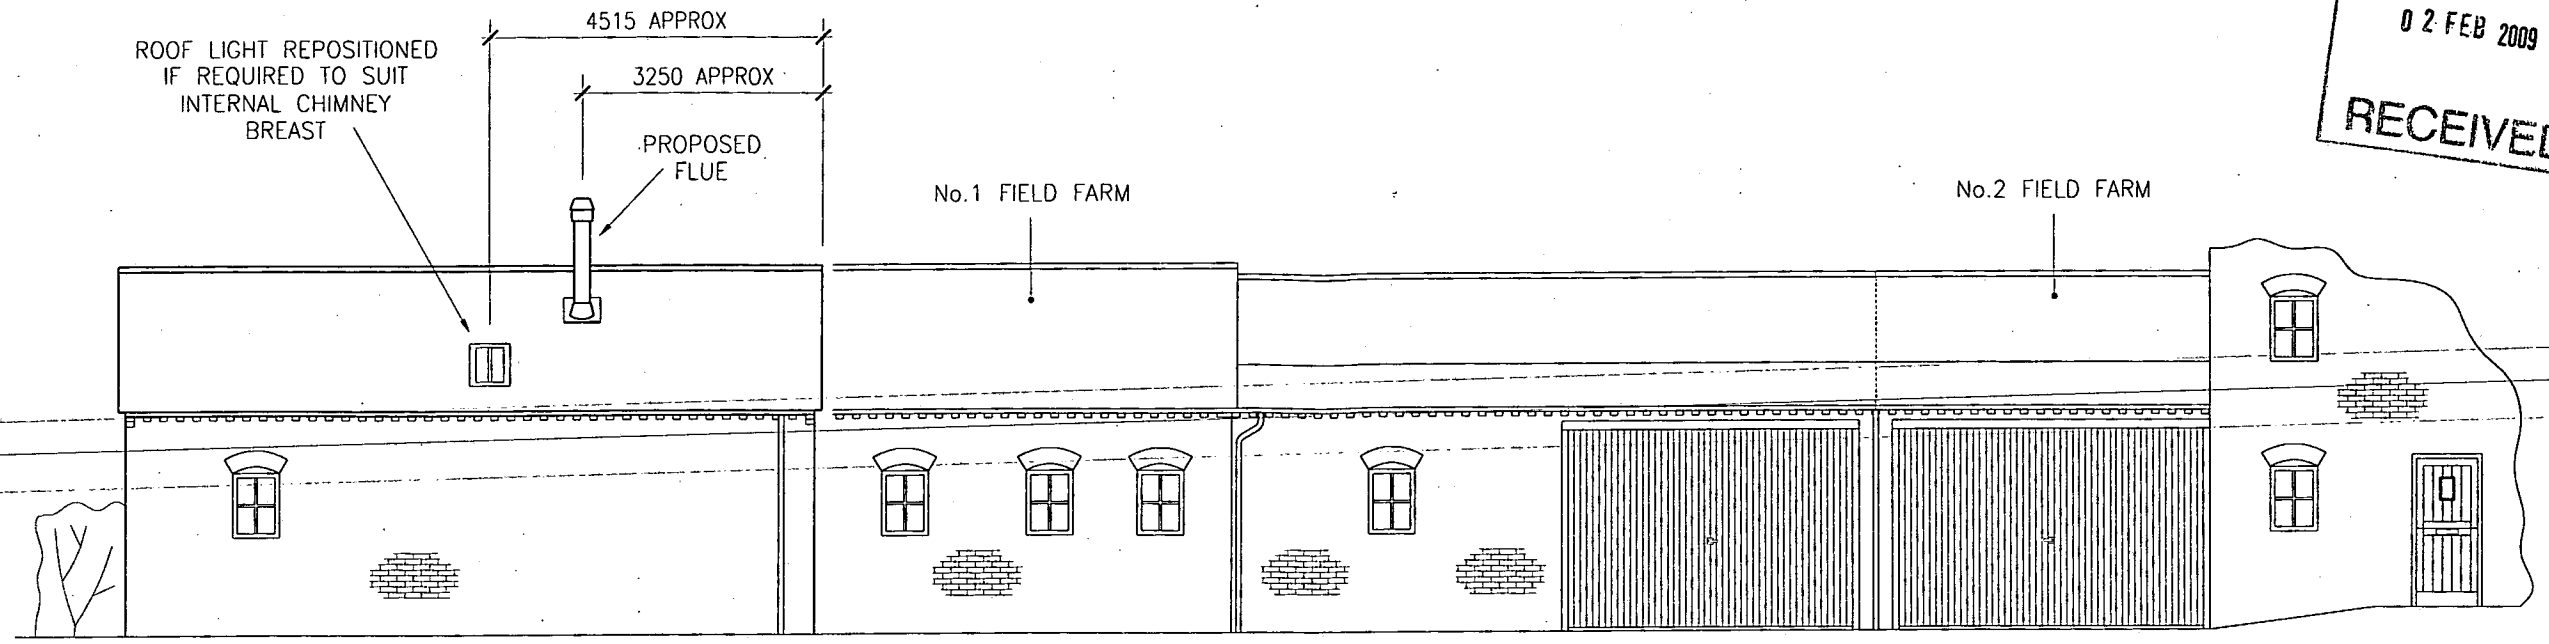

PROPOSED VIEW A–A

(FROM DRG No. FF–002)

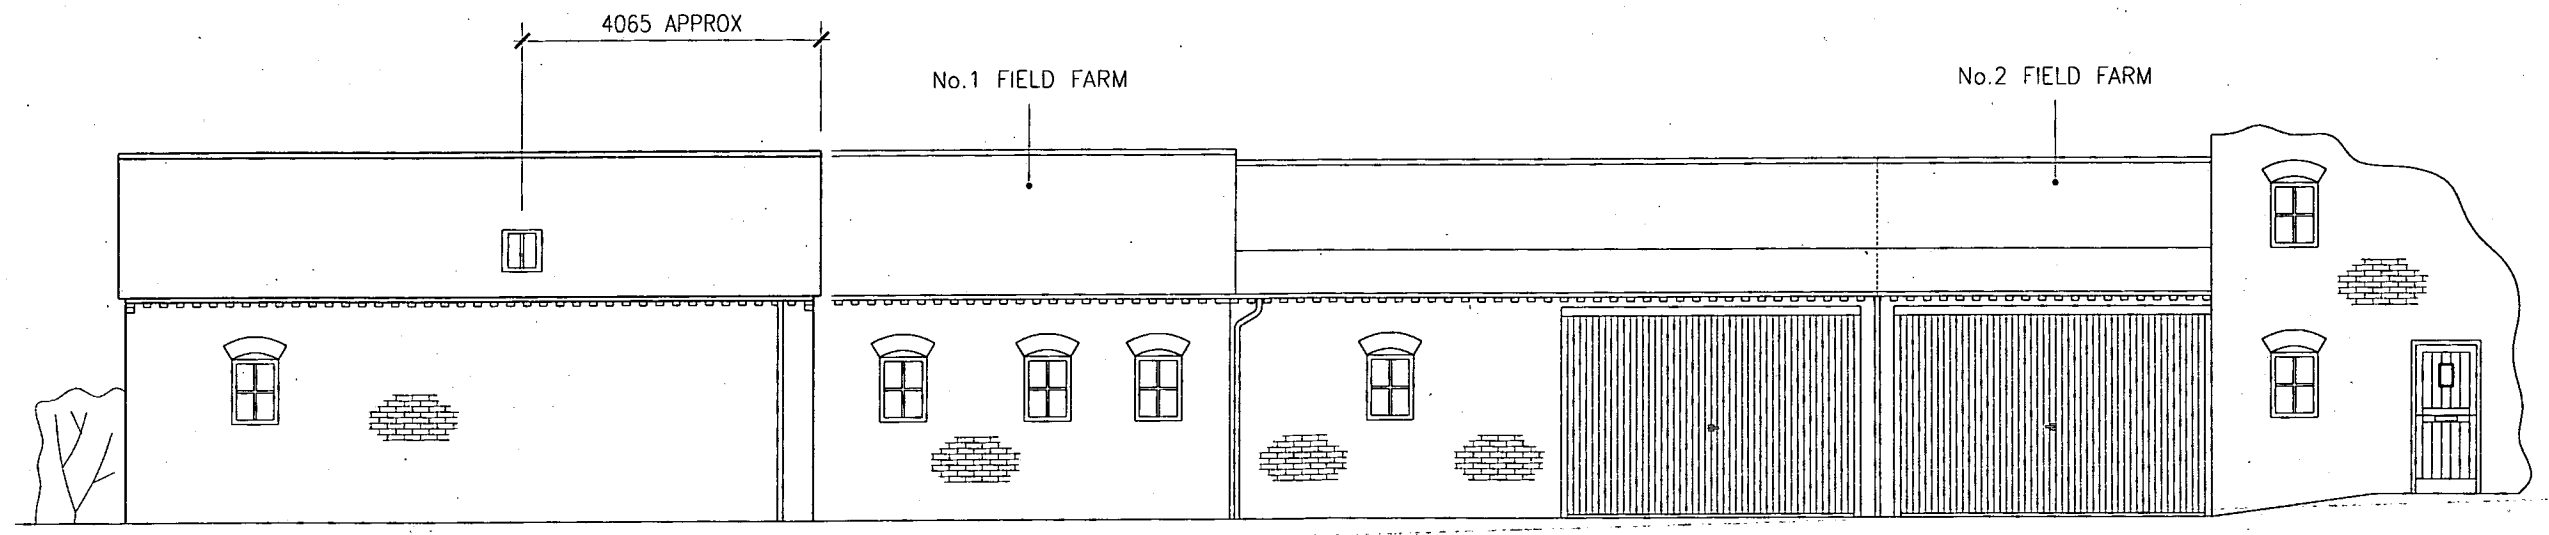

EXISTING VIEW B–B

(FROM DRG No. FF–002)

Issue	Date	Description	Drawn
0	29.01.09	INITIAL ISSUE	KH

AVEREX DESIGN SERVICES
1 FIELD FARM
MAIN STREET CARLTON
NUNEATON CV13 0BQ
Tel 01455 293219

TITLE
PROPOSED FLUE INSTALLATION
1 FIELD FARM MAIN STREET
CARLTON
ELEVATIONS A–A & B–B

Drg No. FF–003

Scale 1:100

Drawn By K.H.