

PROPOSED SOUTH (SIDE) ELEVATION

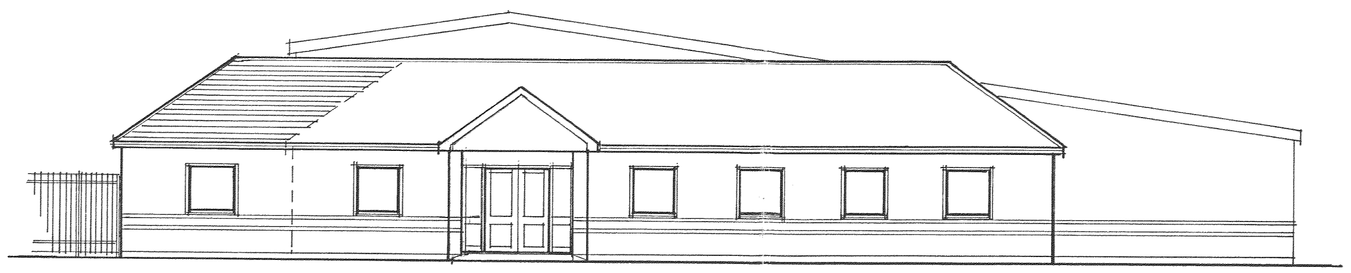

PROPOSED EAST (FRONT) ELEVATION

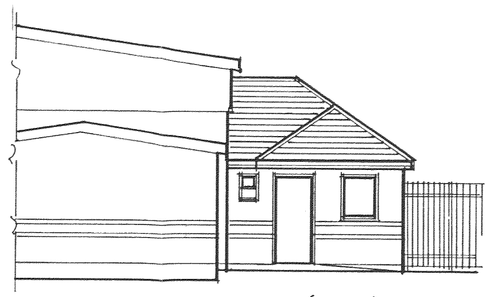

PART PROPOSED WEST (REAR) ELEVATION

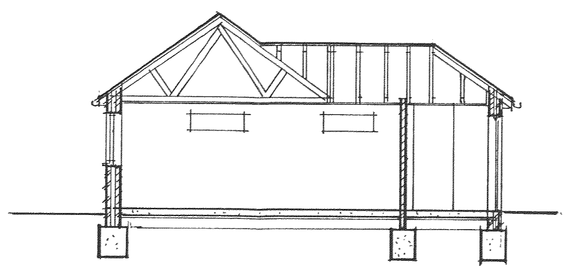

SECTION A-A

Elevation Notes :-
- Roofing material to match existing
- Red facing bricks with orange string courses to match existing
- White pvcu windows (obscure glazed to south elevation) to match existing

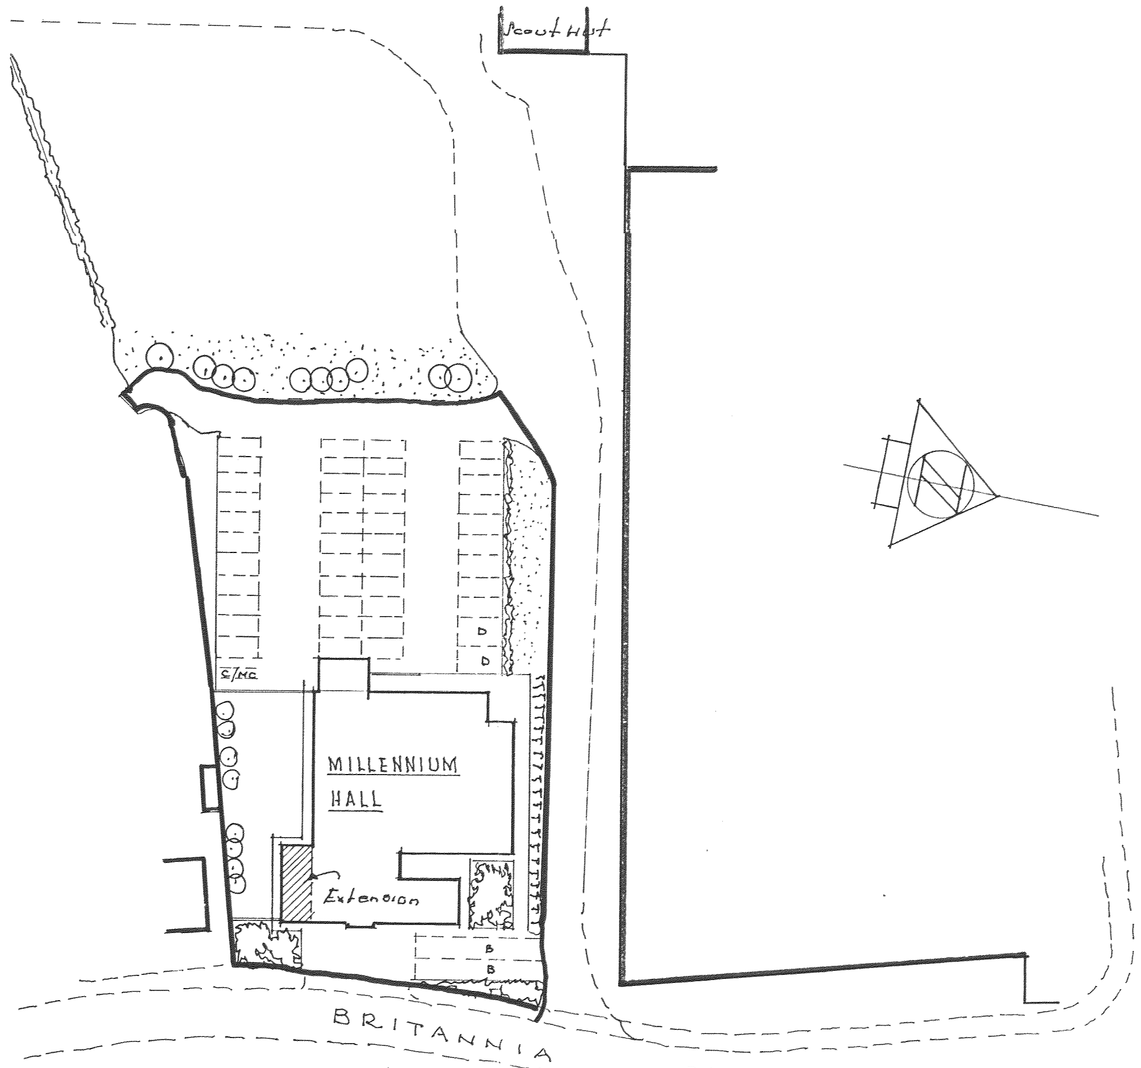

SITE/LOCATION PLAN 1:500

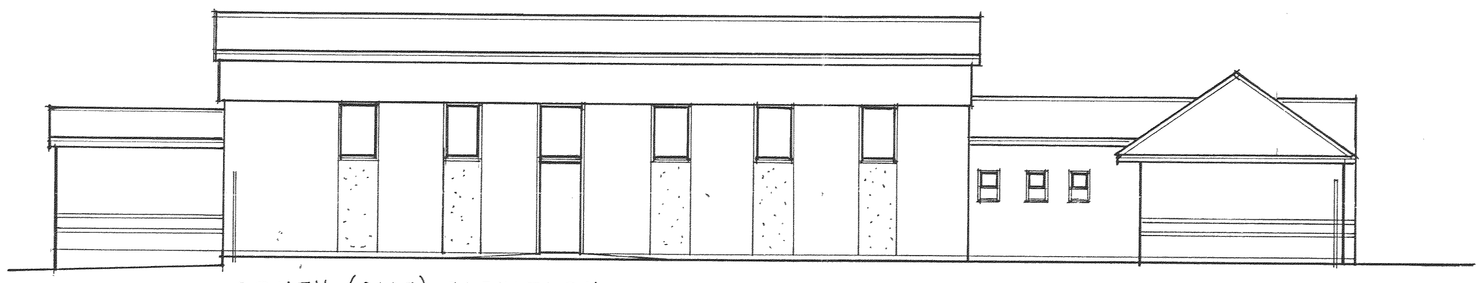

SOUTH (SIDE) ELEVATION

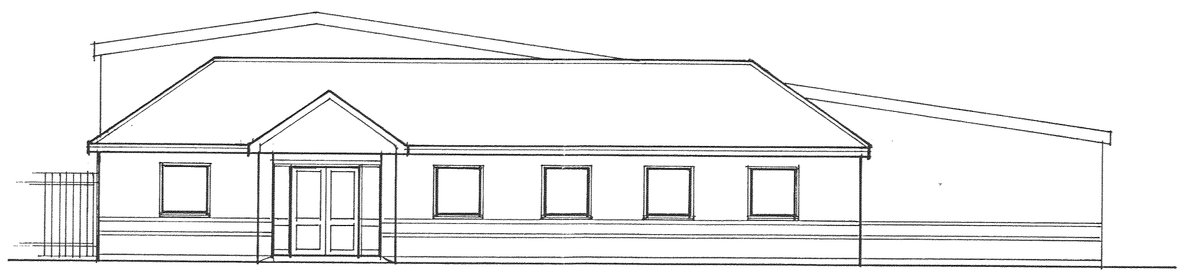

EAST (FRONT) ELEVATION

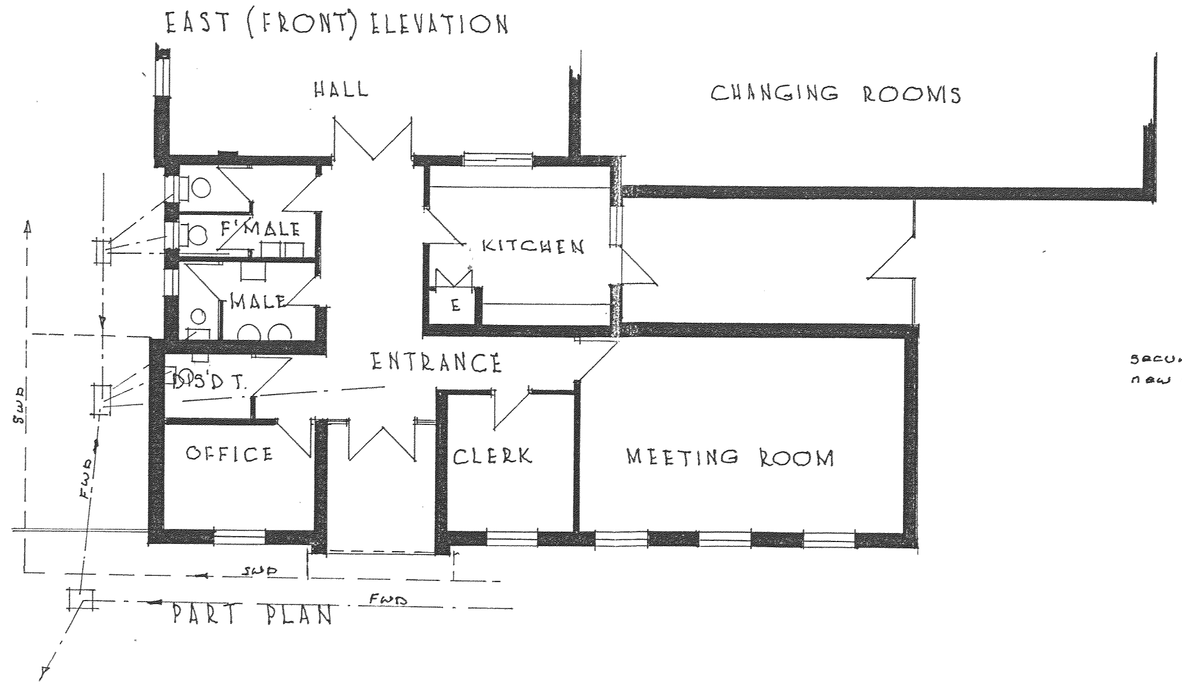

EXISTING BUILDING

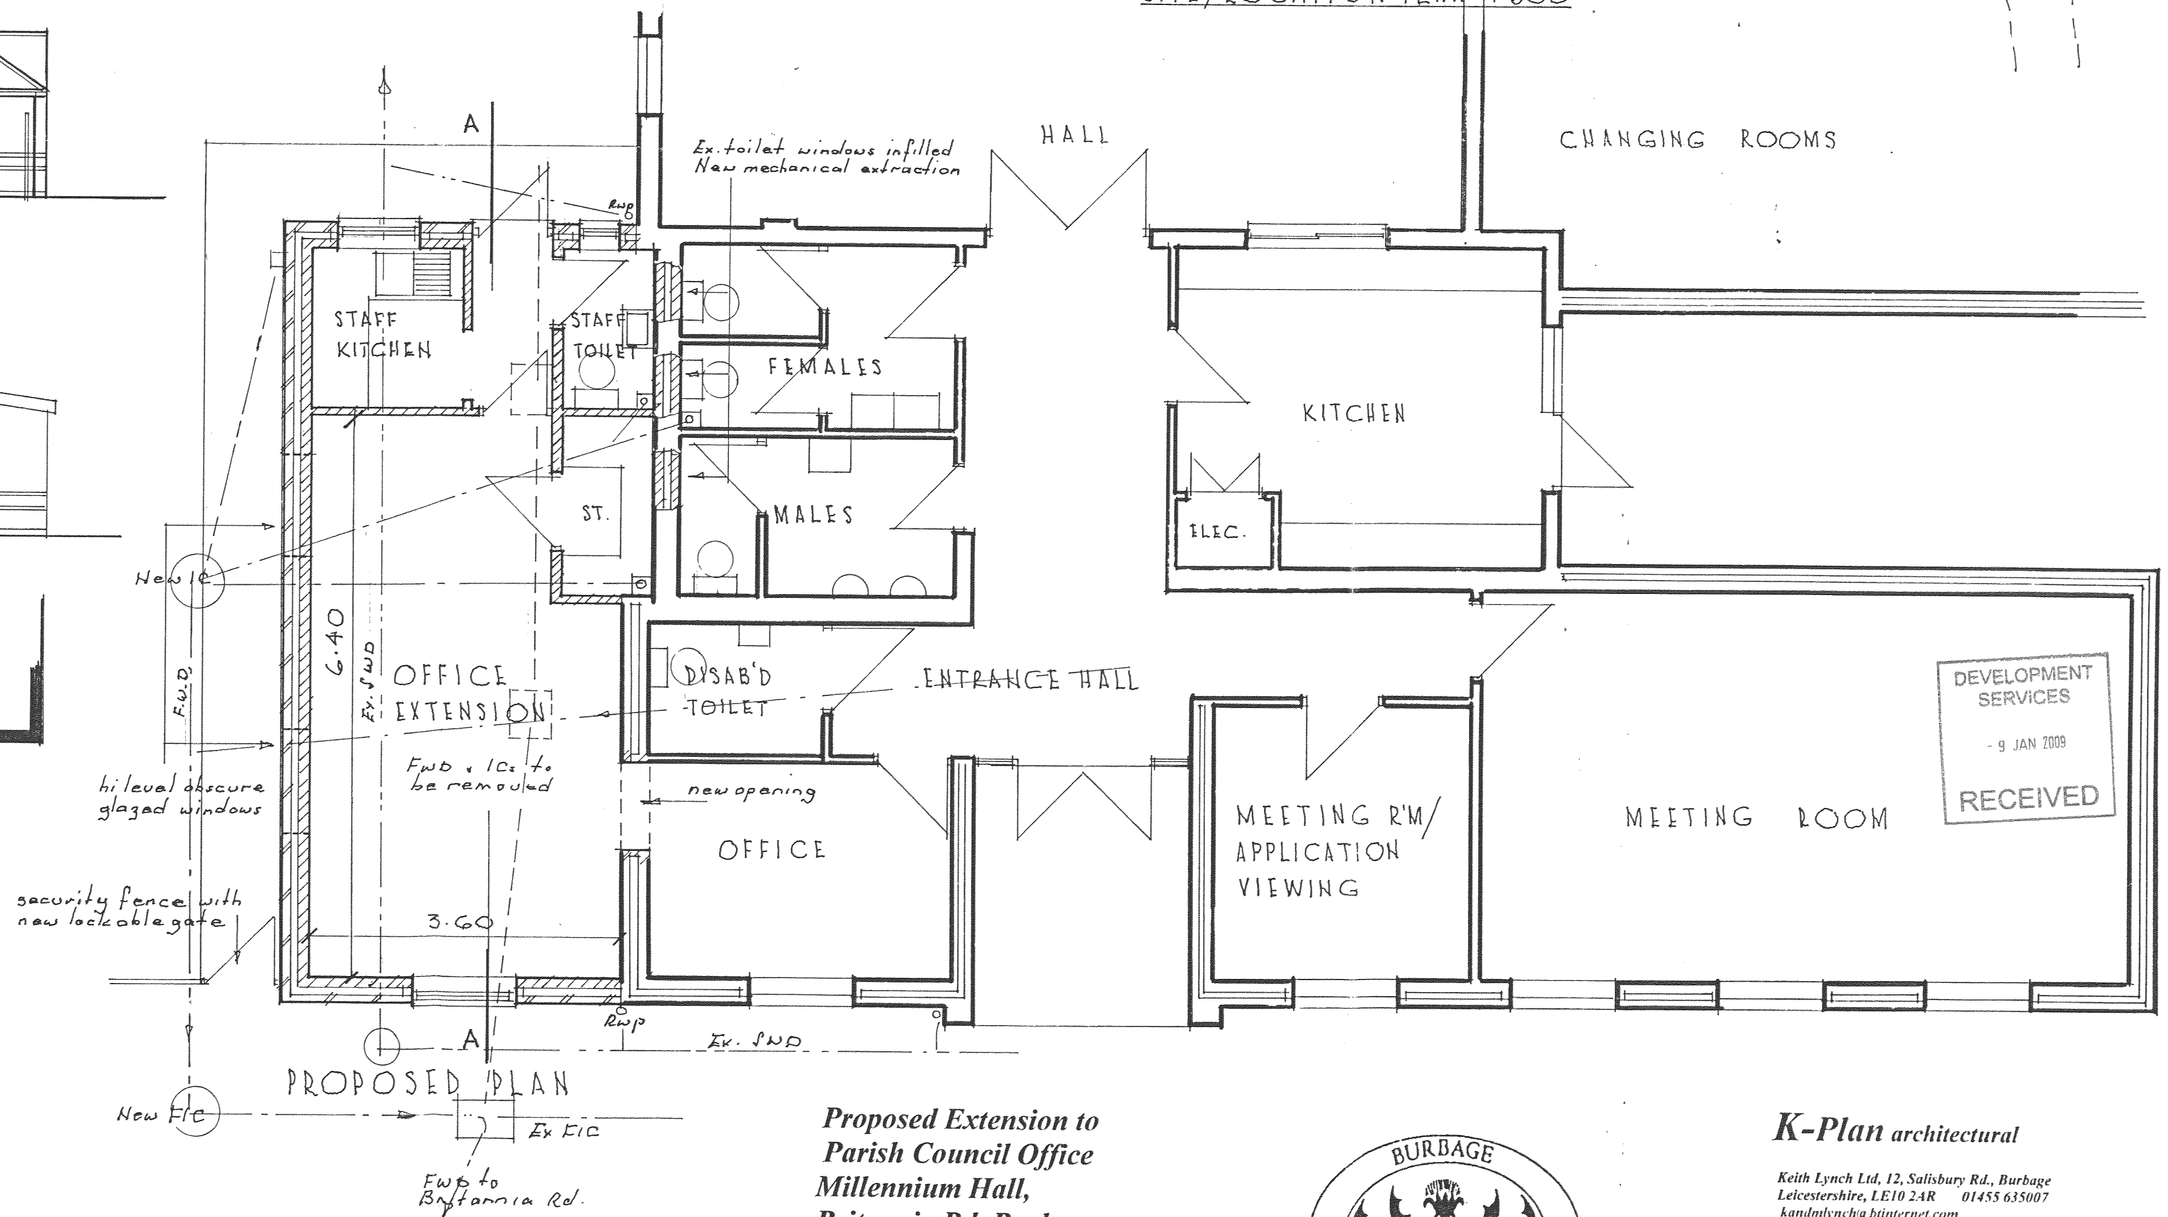

DEVELOPMENT SERVICES
- 9 JAN 2009
RECEIVED

Proposed Extension to Parish Council Office Millennium Hall, Britannia Rd, Burbage, For Burbage Parish Council

BURBAGE PARISH COUNCIL

***K-Plan** architectural*

Keith Lynch Ltd, 12, Salisbury Rd., Burbage
Leicestershire, LE10 2AR 01455 635007
kandmlynch@btinternet.com

Dra.. No KP/23/1

Scale 1:50 1:100 1:500

Date Dec. 08