
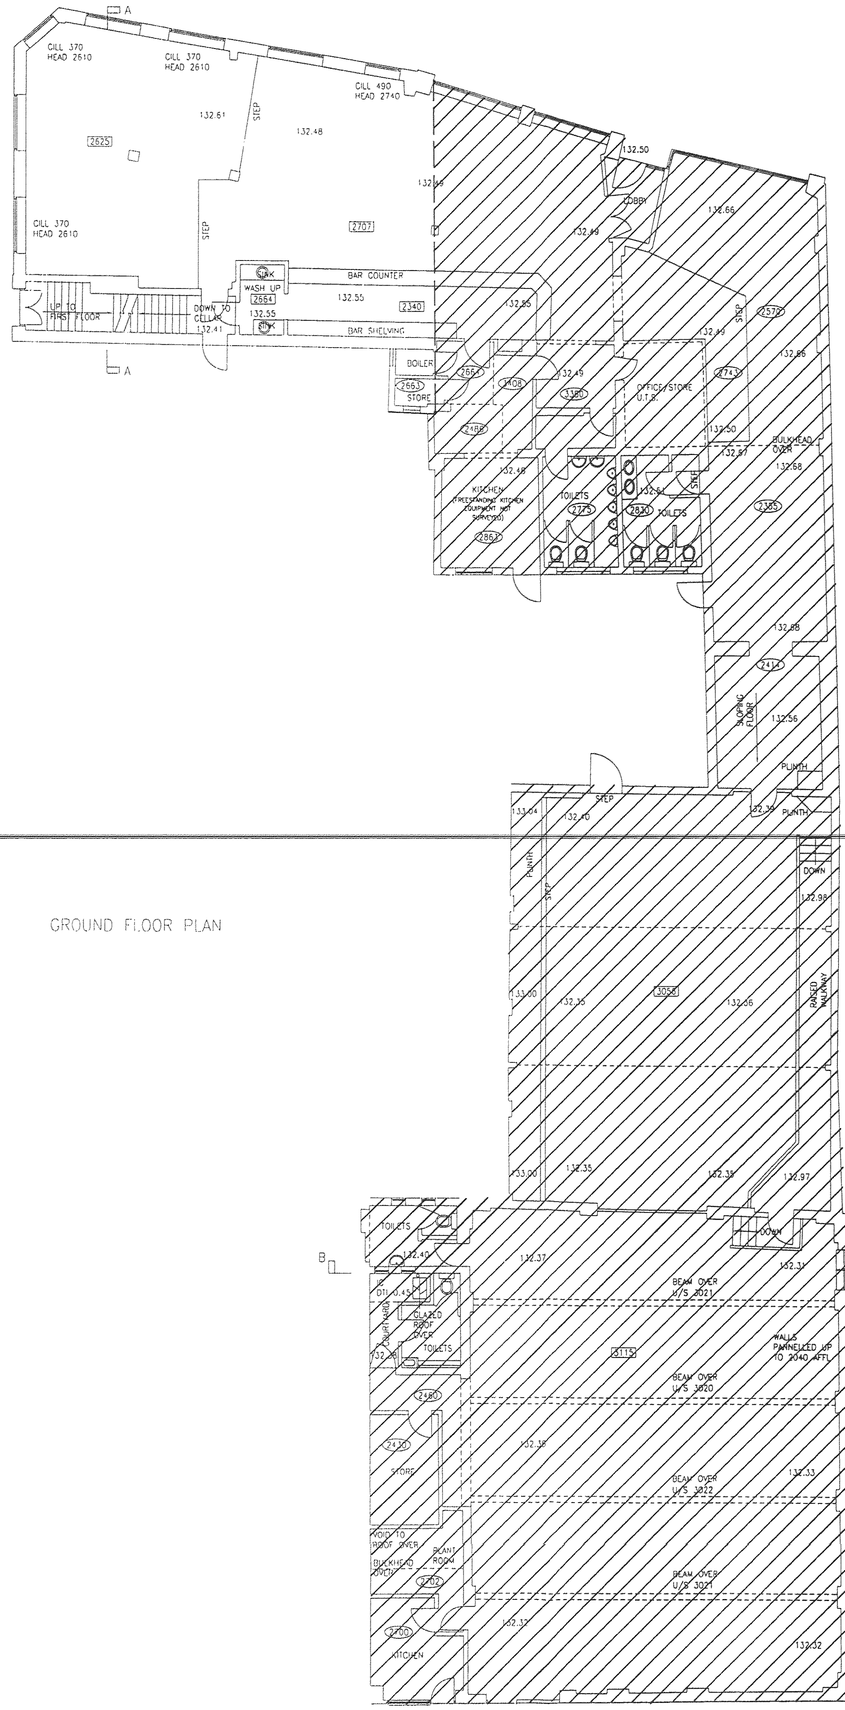



GROUND FLOOR PLAN

Hatched area indicates buildings to be cleared/demolished.

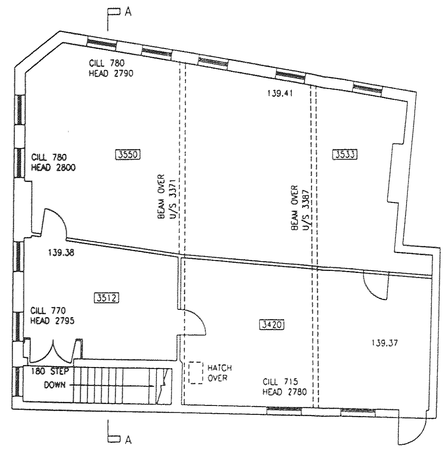


SECOND FLOOR PLAN

NOTES:

STANDARD ABBREVIATIONS

(Where Applicable)


| | | | |
|---|---|---|---|
| AV | AIR VALVE | MK | MARKER |
| B | BOLLARD | MP | MILE POST |
| BB | BELISHA BEACON | P | POST |
| BH | BORE HOLE | PB | PILLAR BOX |
| BS | BUS STOP | P/C | POST & CHAIN |
| BT | BRITISH TELECOM COVER | PE | PIPE |
| B/W | BARBED WIRE | PM | PARKING METER |
| C/B | CLOSE BOARDED | P/R | POST & RAIL |
| C/I | CORRUGATED IRON | P/W | POST & WIRE |
| C/L | CHAIN LINK | RE | RODDING EYE |
| C/P | CHESTNUT PALING | RP | REFLECTOR POST |
| CL | COVER LEVEL | RS | ROAD SIGN |
| Dr | DRAIN | R/W | RETAINING WALL |
| EP | ELECTRIC POLE | S | STUMP |
| FL | FLOODLIGHT | SC | STOP COCK |
| FW | FOUL WATER | SI | SIGN |
| G | GULLY | ST | STOP TAP |
| GV | GAS VALVE | SV | STOP VALVE |
| Hyd | FIRE HYDRANT | SW | STORM WATER |
| IC | INSPECTION COVER | TL | TRAFFIC LIGHT |
| IL | INVERT LEVEL | TP | TELEGRAPH POLE |
| I/R | IRON RAILINGS | U/L | UNABLE TO LIFT |
| KO | KERB OUTLET | VP | VENT PIPE |
| LB | LITTER BIN | WO | WASH OUT |
| LP | LAMP POST | WM | WATER METER |
| MH | MANHOLE | WT | WATER TAP |

SURVEY CONTROL


Survey related to an arbitrary grid.

Levels related to O.S.B.M's located on wall of Stamford House along Hill Street.

Value 132.58m

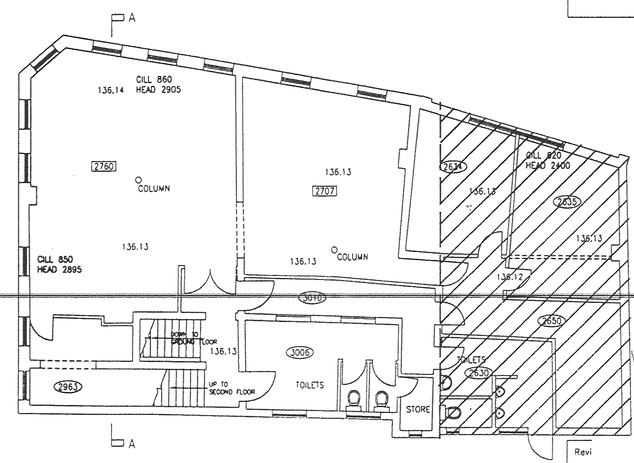


FIRST FLOOR PLAN

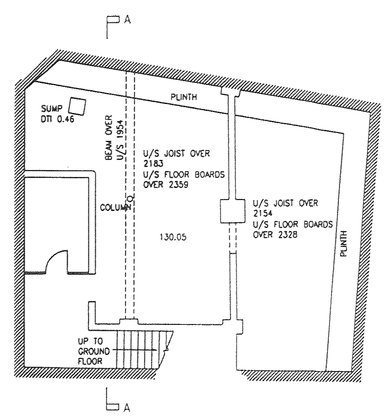


CELLAR PLAN

Rev | Date | Description

Architects
Building Surveyors
Project Managers
Planning Supervisers

Levitt Partnership


Levitt Partnership
Davey House
34 St. Neots Road,
Eaton Ford, St. Neots,
Cambs. PE19 3BA
Tel: 01480-219019
Fax: 01480-405017


Client: APEX LTD.

Project: 99-109, CASTLE STREET, HINCKLEY.

Drawing title: Existing Floor Plans. DEMOLITION WORKS.

| | | | |
|---|---|---|---|
| Job No | 2211 | Scale | 1:100. |
| Drawing No | D2 | Date | april '07 |
| Rev | | Drawn | |


© Copyright
This drawing must not be reproduced in whole or in part without written permission