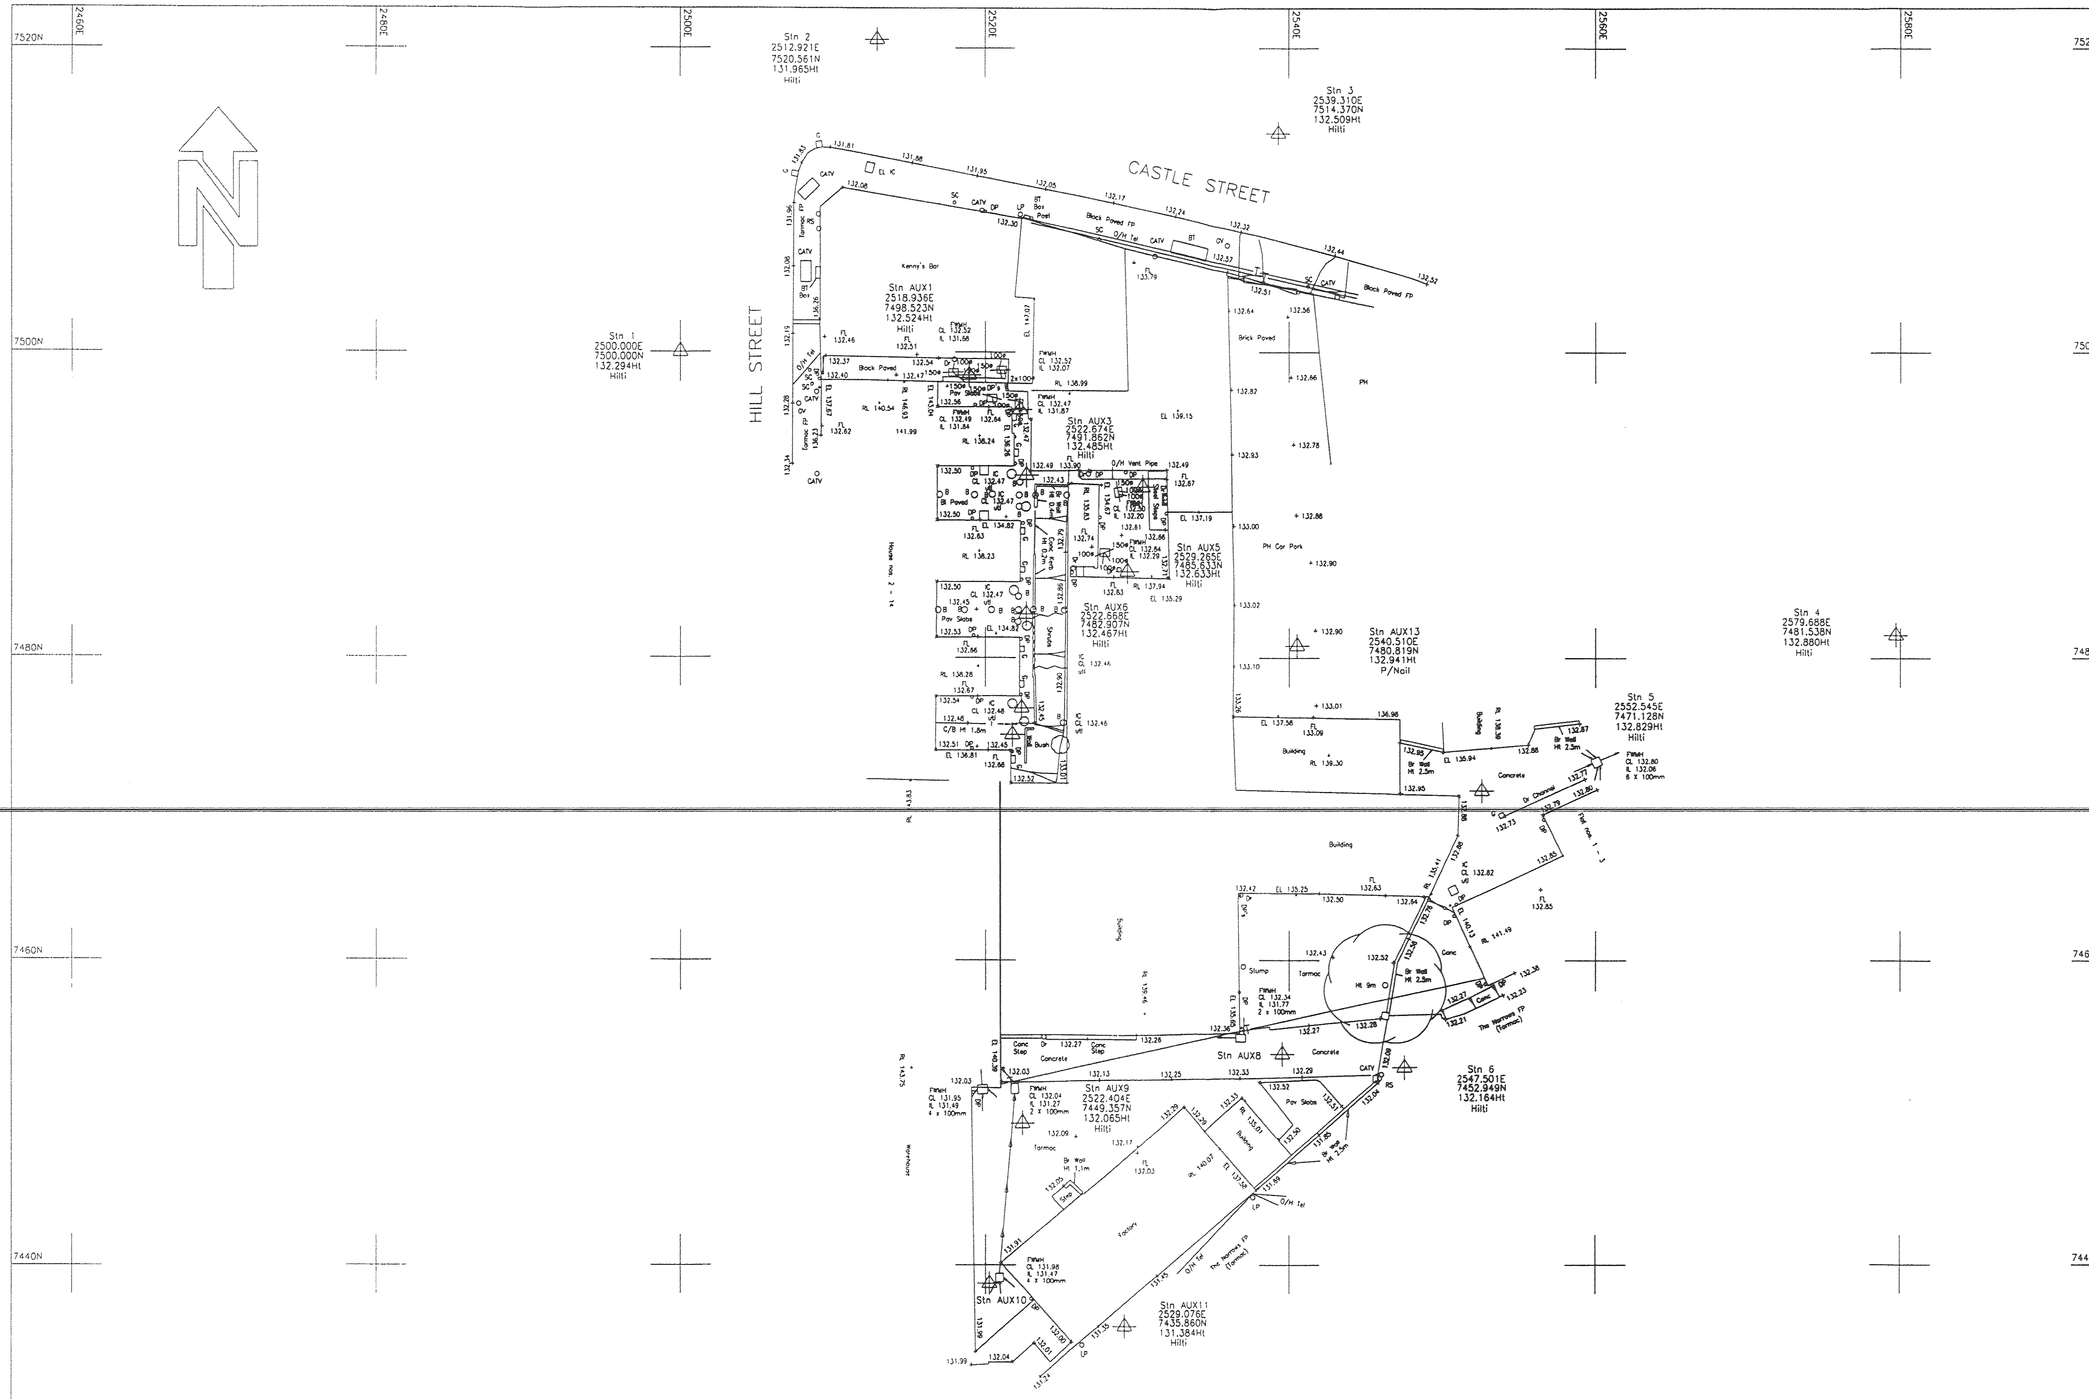


SITE PLAN. 1:200 scale.

NOTES:

STANDARD ABBREVIATIONS

(Where Applicable)

AV	AIR VALVE	MKr	MARKER
B	BOLLARD	MP	MILE POST
BB	BELISHA BEACON	P	POST
BH	BORE HOLE	PB	PILLAR BOX
BS	BUS STOP	P/C	POST & CHAIN
BT	BRITISH TELECOM COVER	PE	PIPE
B/W	BARBED WIRE	PM	PARKING METER
C/B	CLOSE BOARDED	P/R	POST & RAIL
C/I	CORRUGATED IRON	P/W	POST & WIRE
C/L	CHAIN LINK	RE	RODDING EYE
C/P	CHESTNUT PALING	RP	REFLECTOR POST
CL	COVER LEVEL	RS	ROAD SIGN
Dr	DRAIN	R/W	RETAINING WALL
EP	ELECTRIC POLE	S	STUMP
FL	FLOODLIGHT	SC	STOP COCK
FW	FOUL WATER	SI	SIGN
G	GULLY	ST	STOP TAP
GV	GAS VALVE	SV	STOP VALVE
Hyd	FIRE HYDRANT	SW	STORM WATER
IC	INSPECTION COVER	TL	TRAFFIC LIGHT
IL	INVERT LEVEL	TP	TELEGRAPH POLE
I/R	IRON RAILINGS	UTL	UNABLE TO LIFT
KO	KERB OUTLET	VP	VENT PIPE
LB	LITTER BIN	WO	WASH OUT
LP	LAMP POST	WV	WATER METER
MH	MANHOLE	WT	WATER TAP

SURVEY CONTROL

Survey related to an arbitrary grid.

Levels related to O.S.B.M's located on wall of Stamford House along Hill Street.

Value 132.58m AOD

SERVICES

Man entry to sewers has not been undertaken. Depths, pipe sizes & pipe no's are measured/estimated from the surface. We therefore cannot guarantee the completeness or accuracy of the sewer data which should be checked with the local authority or on site.

TREES

All tree heights and spreads are approximate.
We have tried to identify tree types, however if tree species are critical specialist advise should be sought

ENVIRONMENT SERVICES
14 MAR 2007
RECEIVED

Rev.	Date	Description

Architects
Building Surveyors
Project Managers
Planning Supervisers

Levitt Partnership

Levitt Partnership
Davey House
31-31 St. Neots Road,
Eaton Ford, St. Neots,
Cambs. PE19 3BA
Tel: 01480-219019
Fax: 01480-405017

Client: APEX LTD.

Project: 99 - 109, CASTLE STREET, HINCKLEY.

Drawing title: Topographical Survey. DEMOLITION WORKS.

Job No.	2211.	Scale	1:200
Drawing No	D1.	Date	april '07.
Rev		Drawn	rdjb.

(c) Copyright
This drawing shall not be reproduced in whole or in part without written permission