
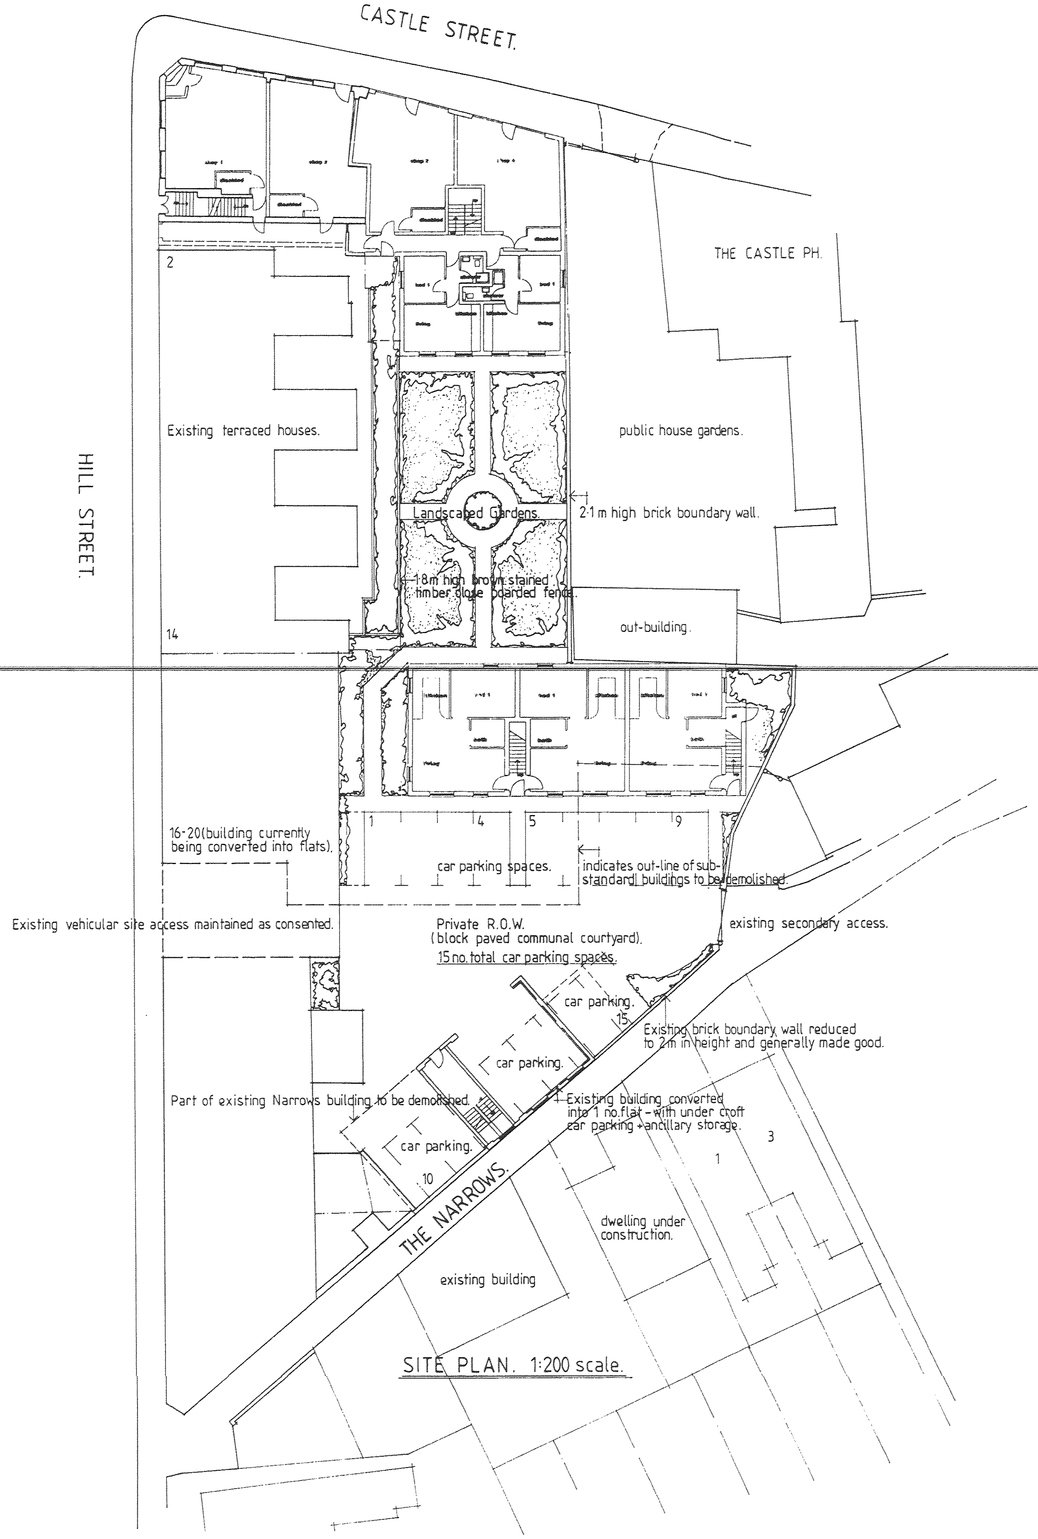


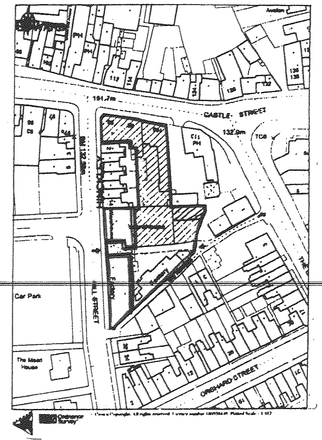

Site Location Plan. 1:1250 scale.

RECEIVED 28 MAR 08

Rev	Date	Description
A.	27/2/08	ADDITIONAL INFORMATION RELATING TO THE NARROWS INDICATED.

Architects
Building Surveyors
Project Managers
Planning Supervisers

Levitt Partnership

Levitt Partnership
Davey House
31 St. Neots Road,
Eaton Ford, St. Neots,
Cambs. PE19 3BA.
Tel. 01480-219019
Fax. 01480-405017

Client: APEX LTD.

Project: proposed re-development and re-generation of:
99-109, CASTLE STREET,
R/O: 16-20, HILL ST, HINCKLEY.

Drawing title: Site layout and Location plan.
DEMOLITION WORKS.

Job No	2211	Scale	1:200, 1:1250
Drawing No	D 100	Date	sept.'07
Rev		Drawn	rdjb.

© Copyright. This drawing shall not be reproduced in whole or in part without written permission