


PLAN ELEVATION EXISTING STORAGE SITE

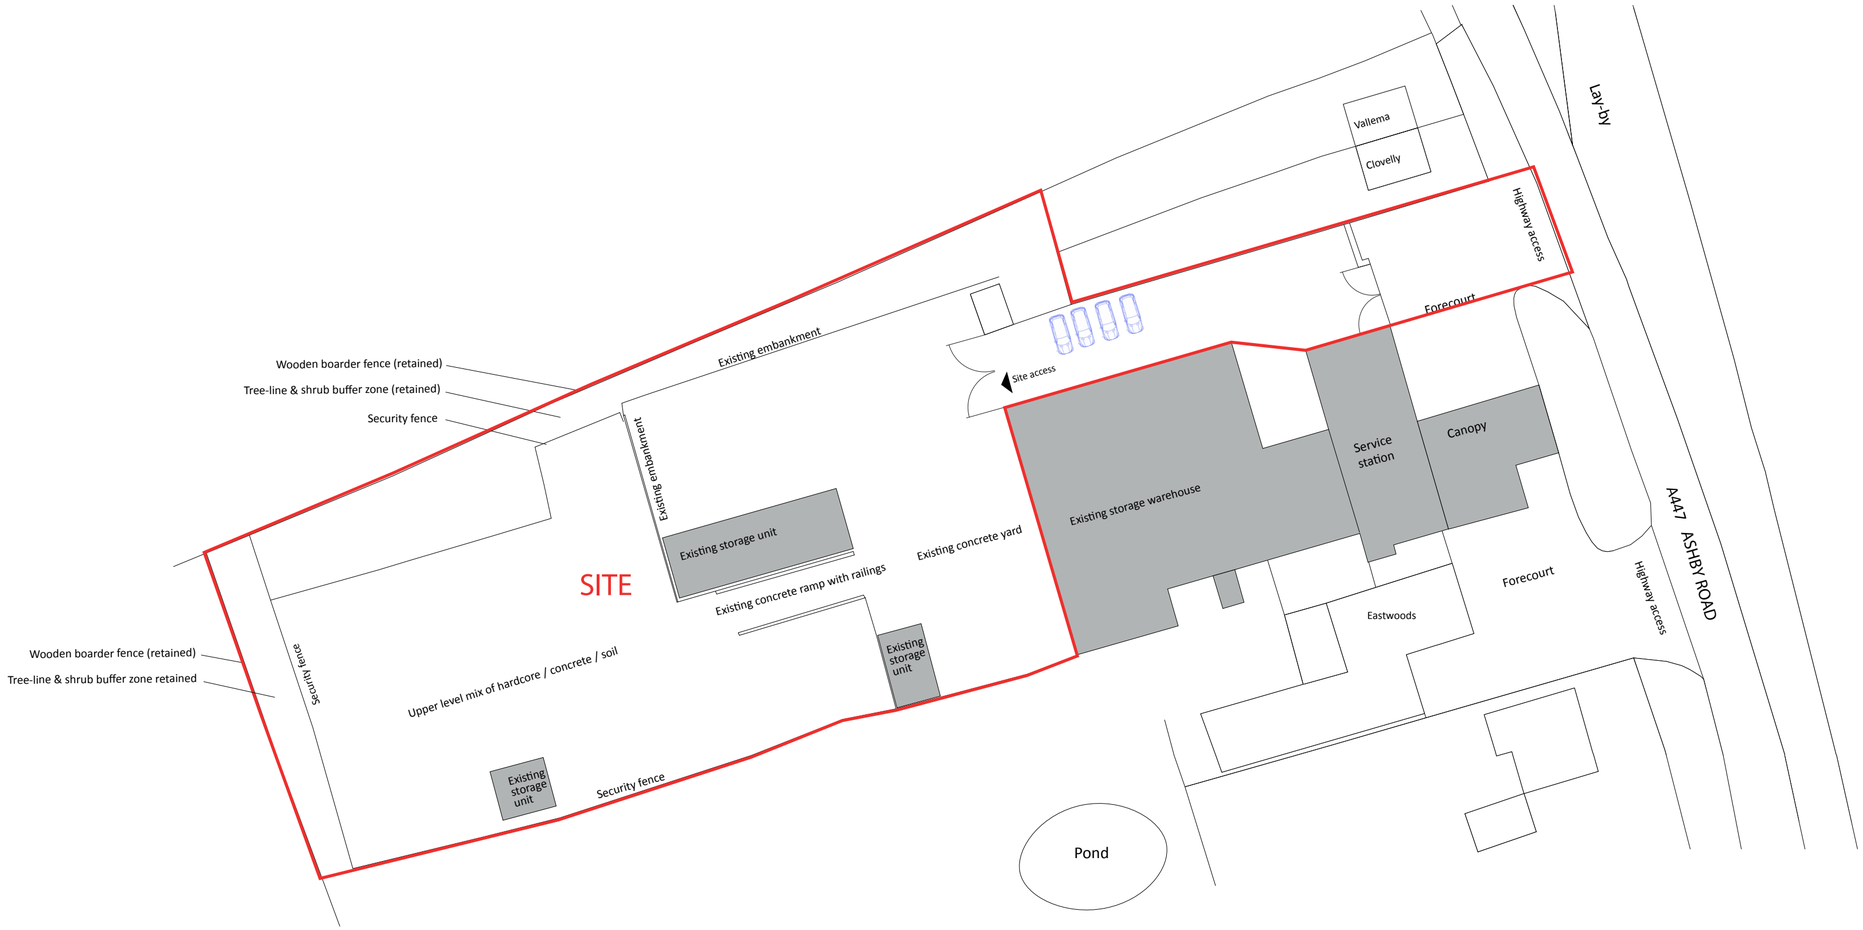

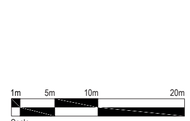

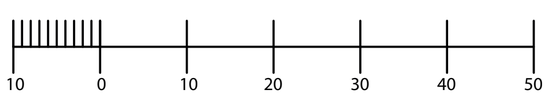



easyStorage

Unit 23, Uxbridge Trade Park,
Cowley Mill Road, Uxbridge, UB8 2DB
Tel: 07798677857
email: conrad.gibbons@easyStorage.com
Web: www.easyStorage.com

Applicant: Storage Network Limited		
Project: Proposed Storage Site, Stapleton		
Drawing title: Plan elevation of Site outlined in red		
Drawing No	Rev: -	Drawn: CG
Scale: 1:500 [@A2]	Date: 20.04.23	Checked: ND