
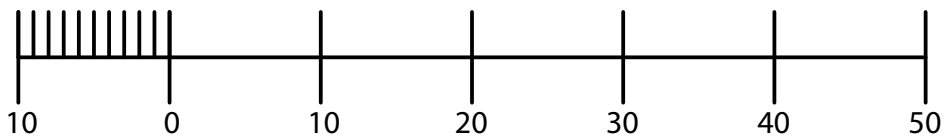
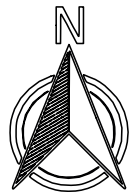
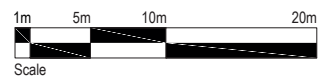
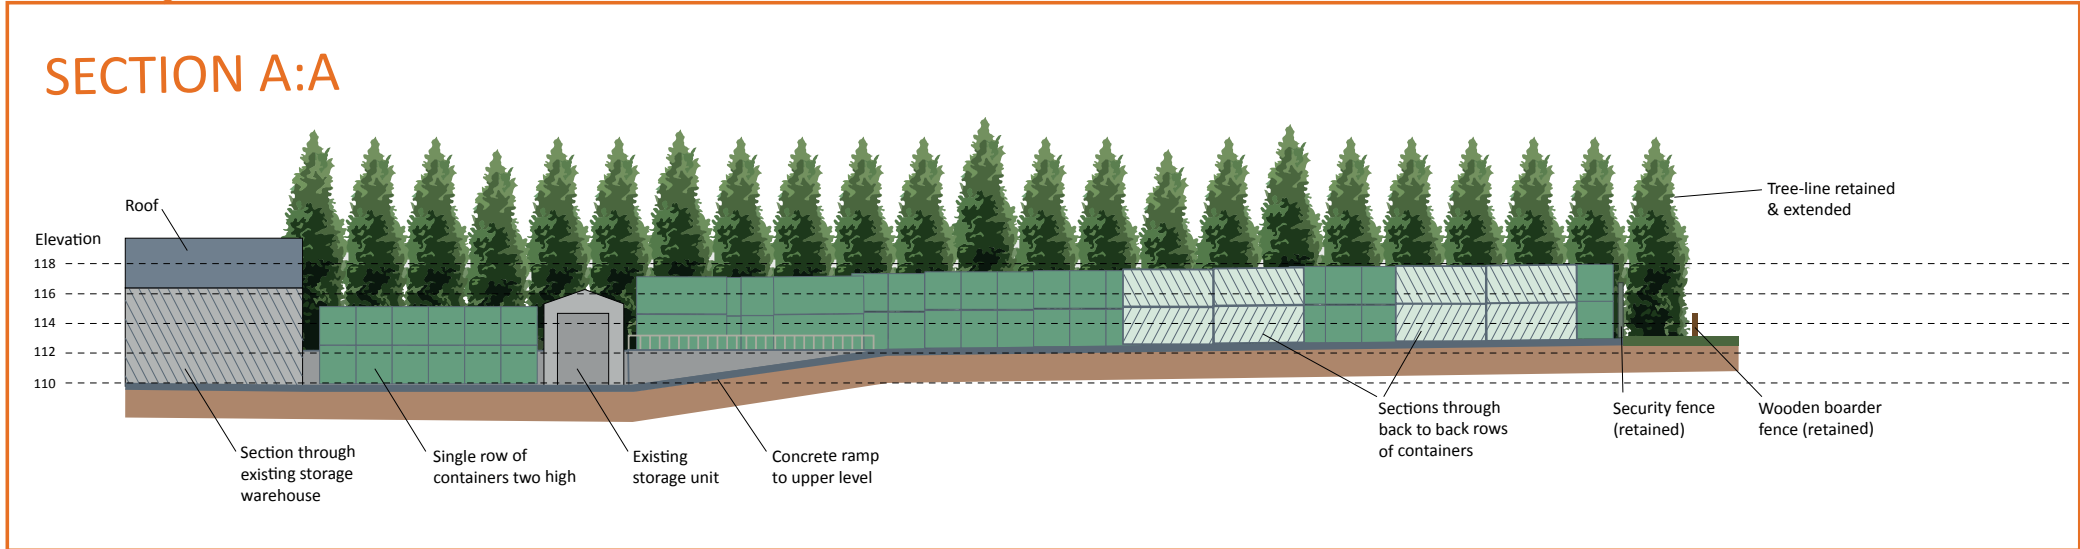


PLAN ELEVATION PROPOSED PLACEMENT OF CONTAINERS

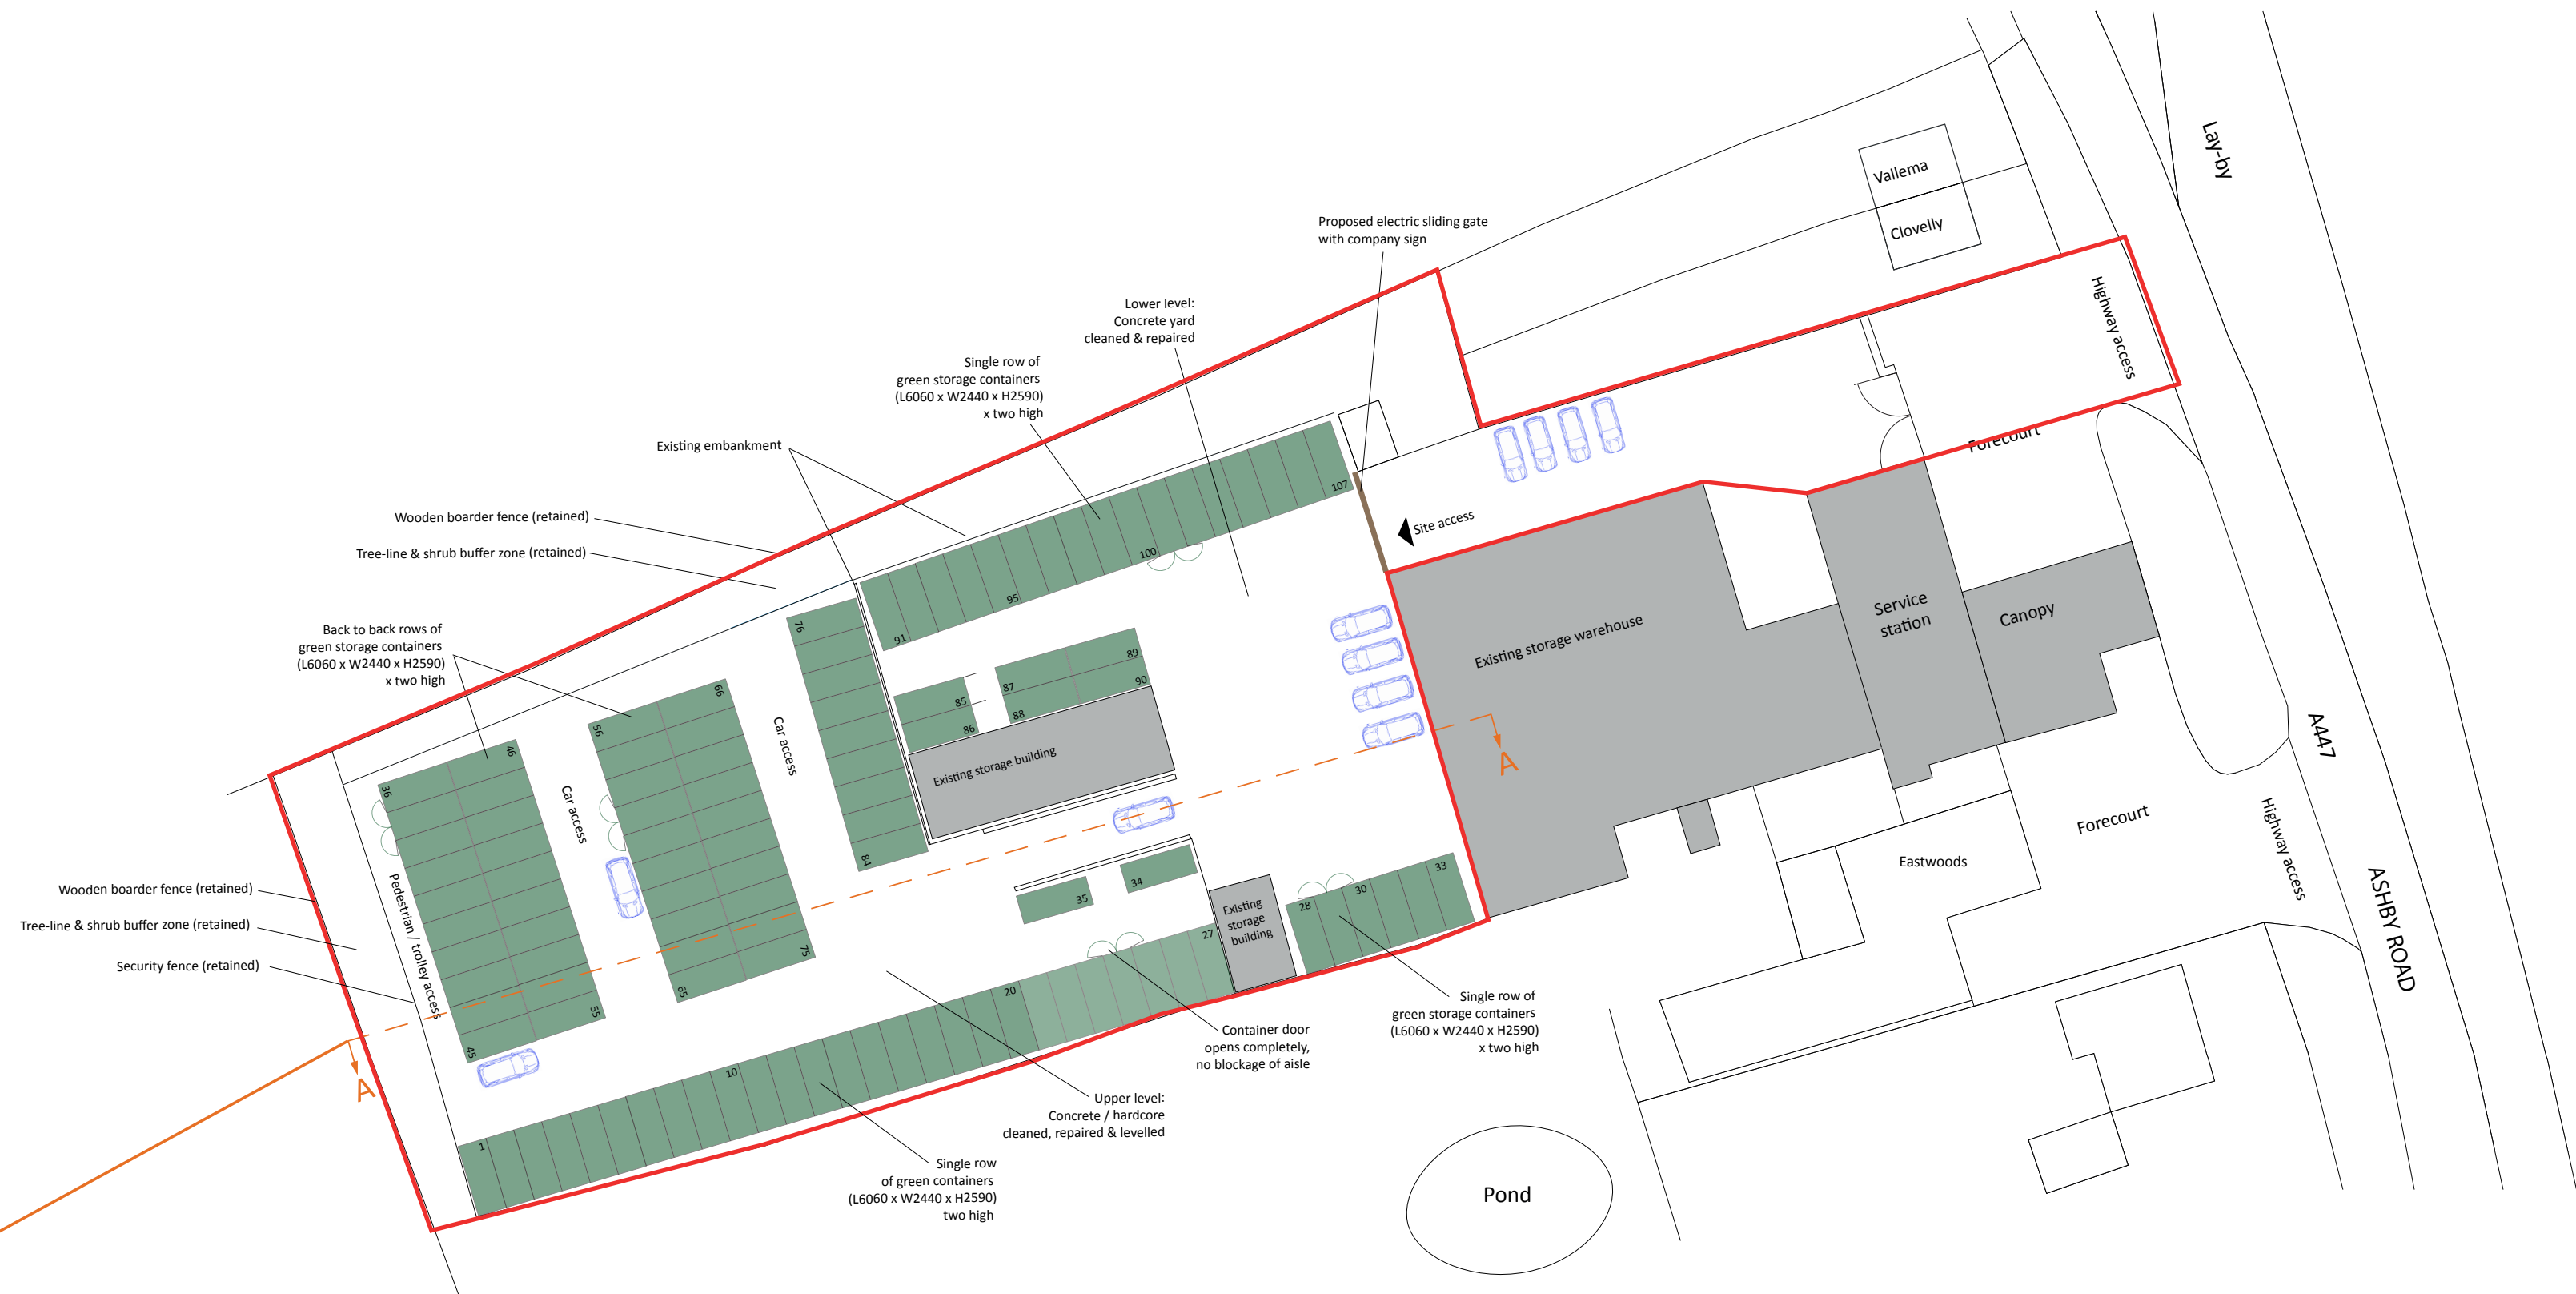

easyStorage Unit 23, Uxbridge Trade Park, Cowley Mill Road, Uxbridge, UB8 2DB Tel: 07798677857 email: conrad.gibbons@easyStorage.com Web: www.easyStorage.com		
Applicant Storage Network Limited		
Project Proposed Storage Site, Stapleton		
Drawing title Plan elevation (& section) Proposed placement		
Drawing No	Rev	Drawn
	-	CG
Scale	Date	Checked
1:500 [A2]	20.04.23	ND