

Front

Side

Rear

Side




Front


Side

Rear


Side

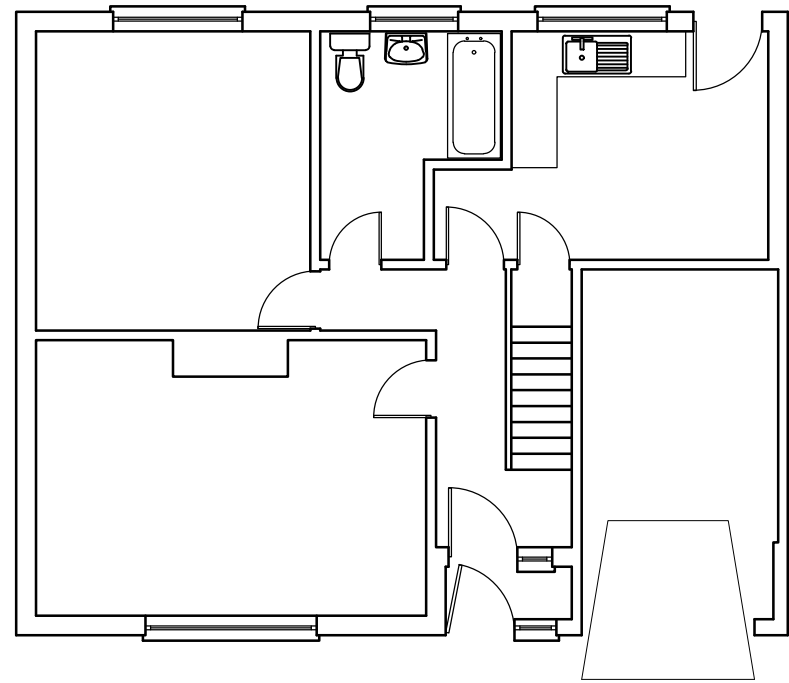


Existing Ground Floor

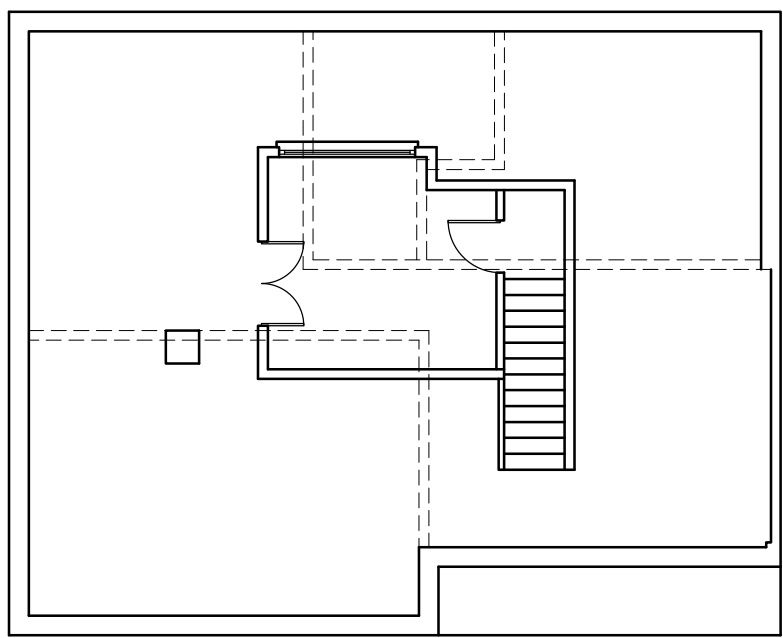


Existing First Floor

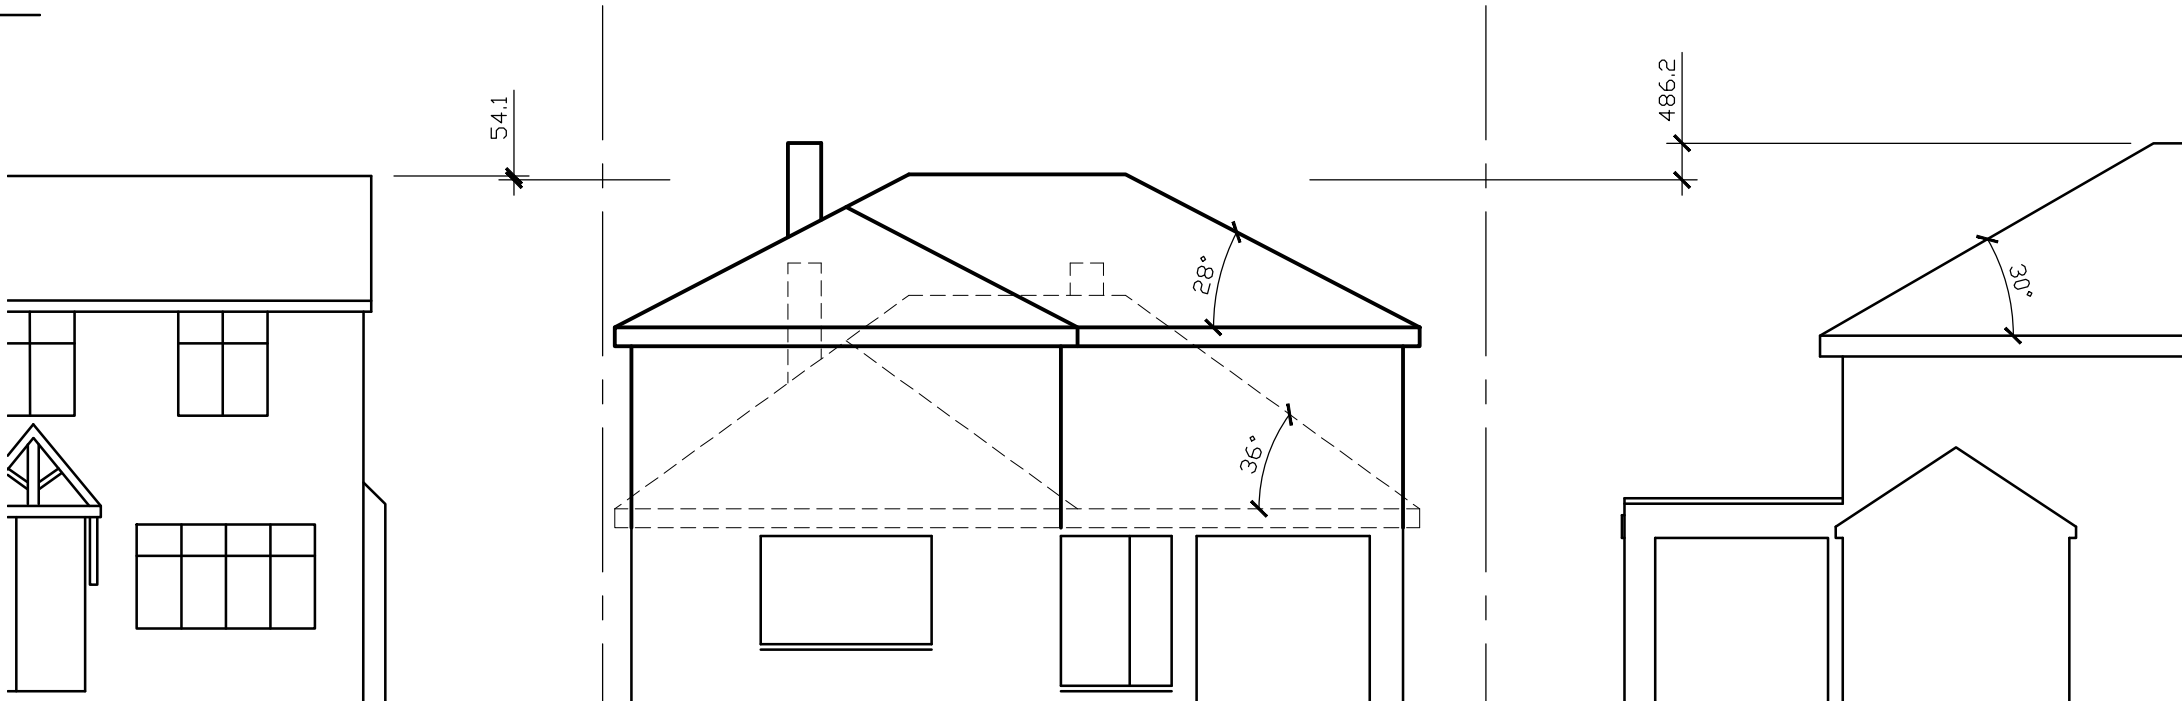



Street View

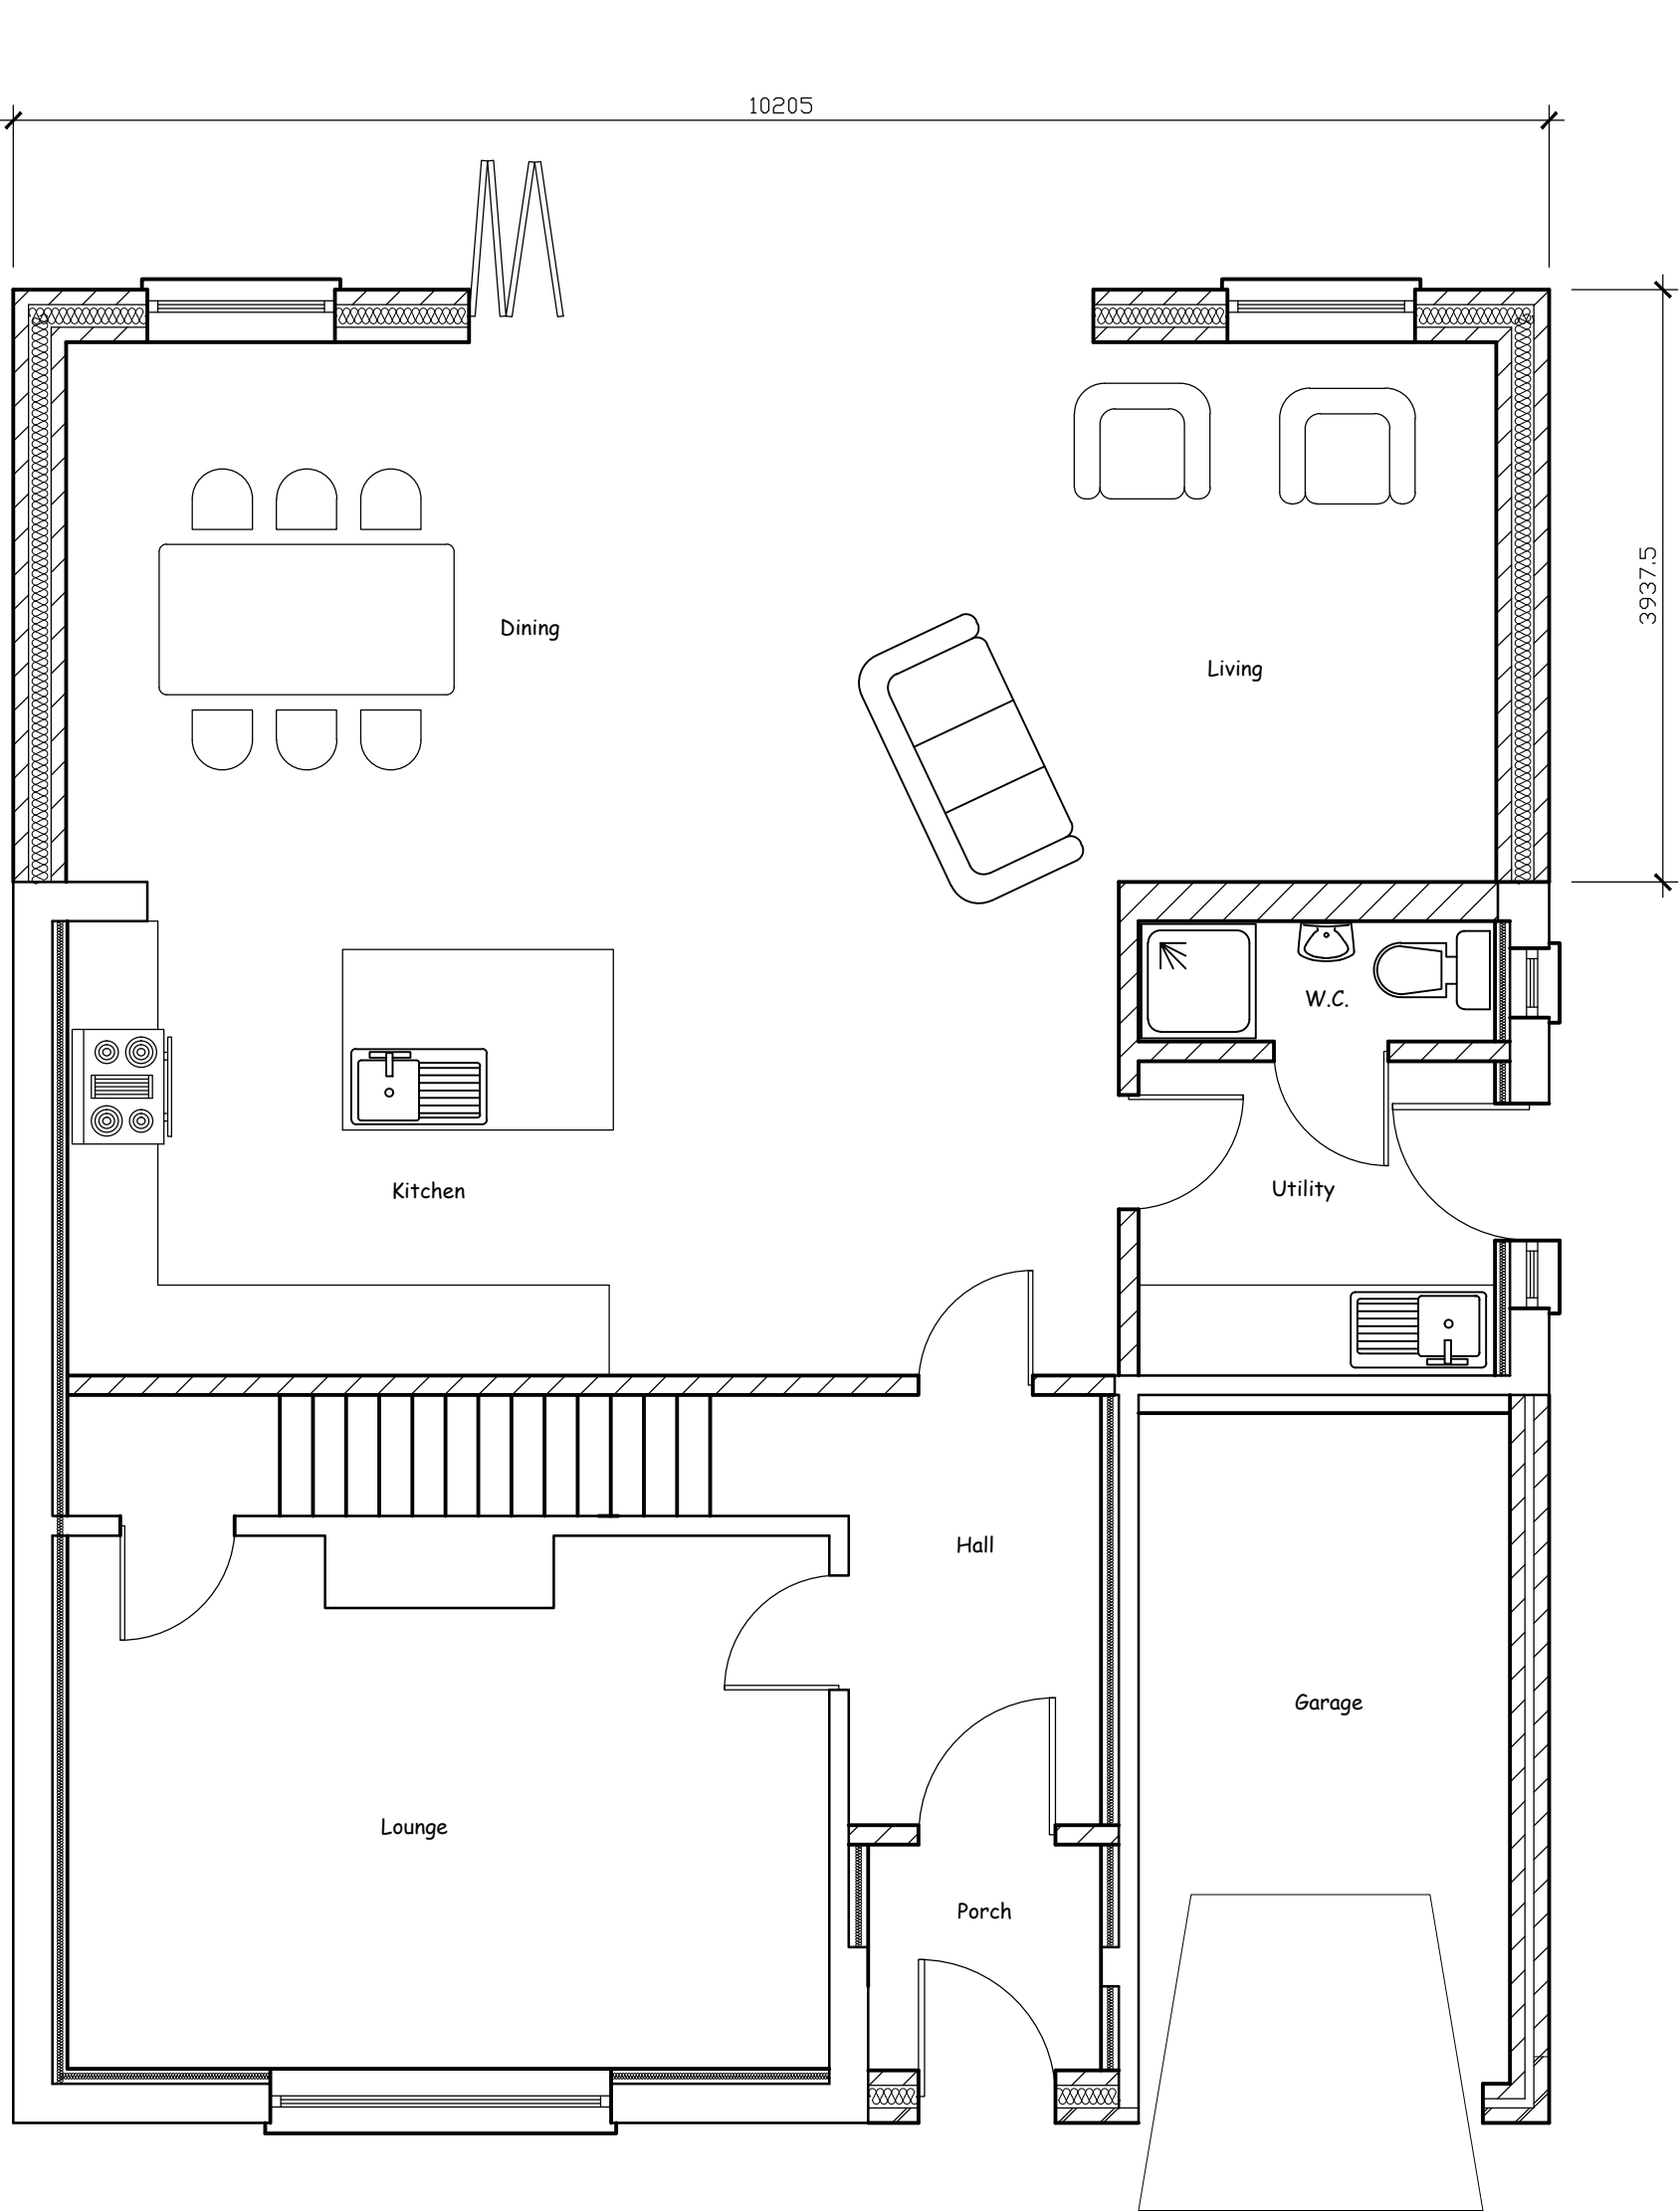


Proposed Ground Floor

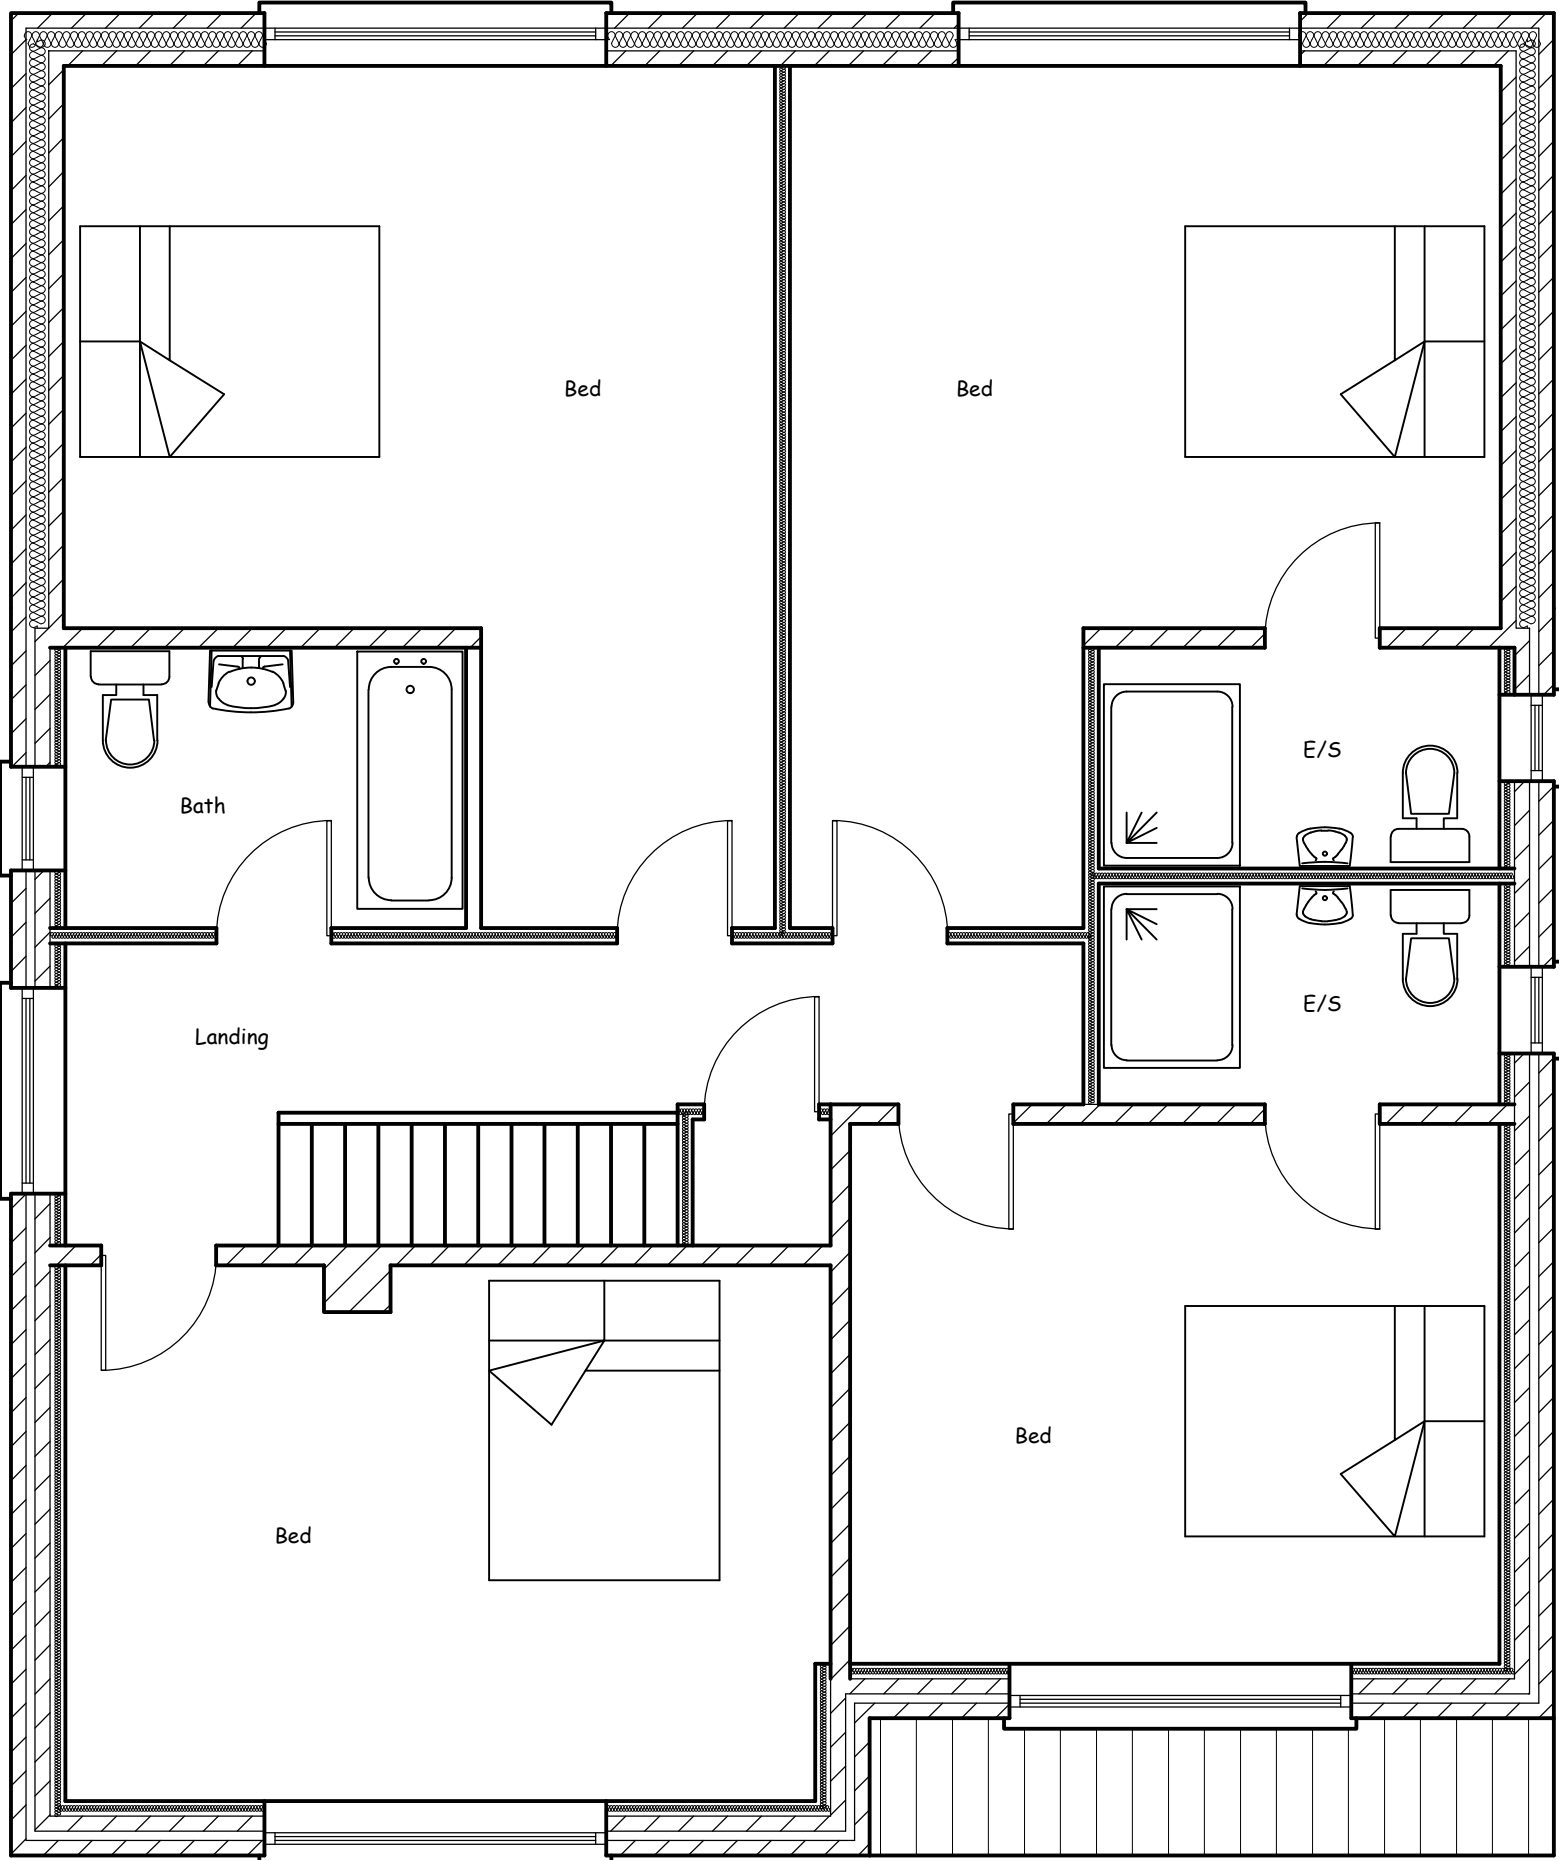

Proposed First Floor

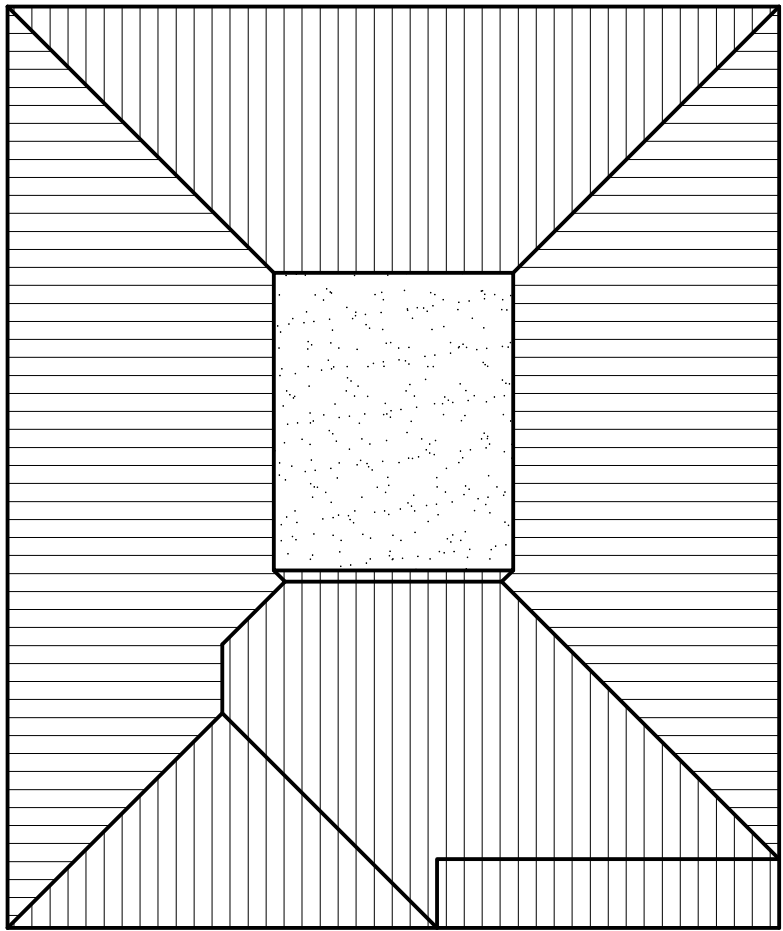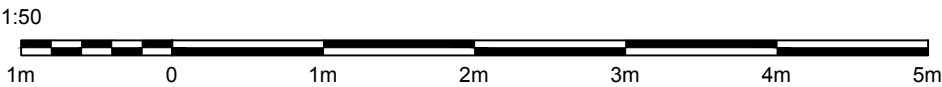

Proposed Roof Plan

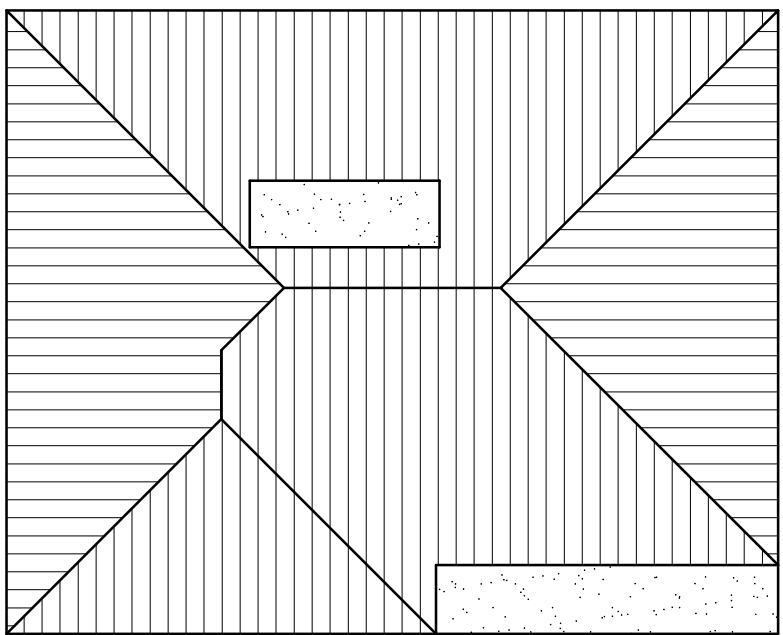

Existing Roof Plan

Drawing prepared for the purpose of Planning Permission and/or Building Regulation approval.  
All dimensions to be checked on site before works commence.  
Internal room layouts and fittings to client's requirements.  
Actual boundary lines to be confirmed on site between parties concerned prior to commencement of work and no part of the new construction to project over the boundary.  
Underground services may have been assumed and therefore they should be located prior to commencement.

Project  
First Floor Extension To Bungalow  
38 Forresters Road  
Burbage  
Leicestershire  
LE10 2RX

Drawing  
Elevations and Plans

Drawing Ref: Planning 01  
Scales 1:100 & 1:50 at A1

Date July 2023



Brooks  
Building  
Plans  
Barry Brooks Tel. 07879 655 641