

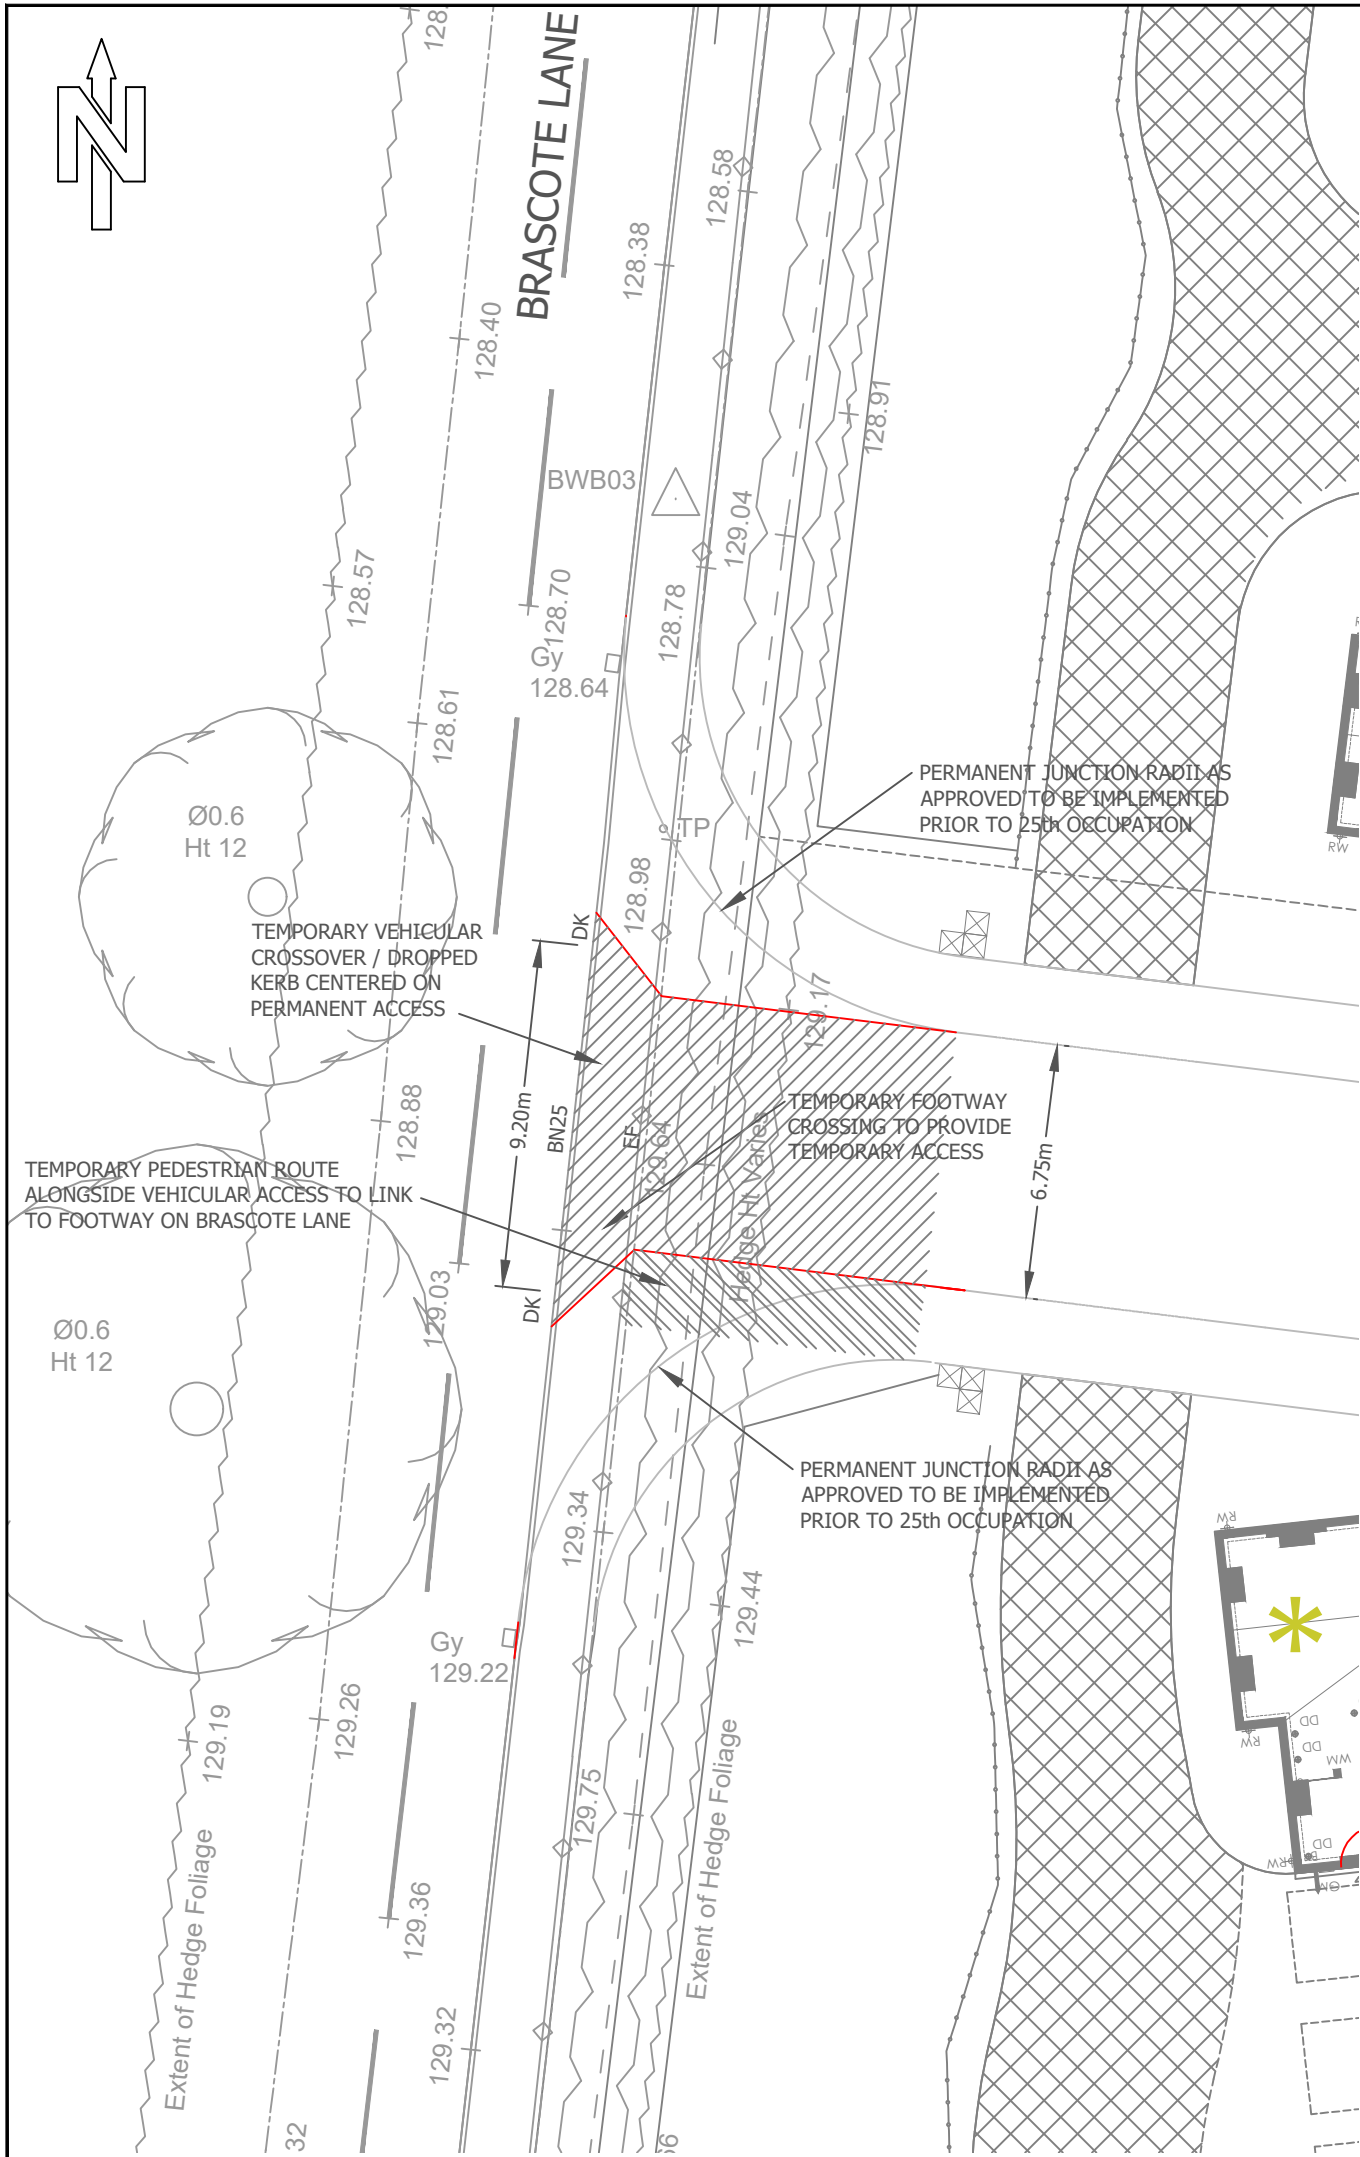


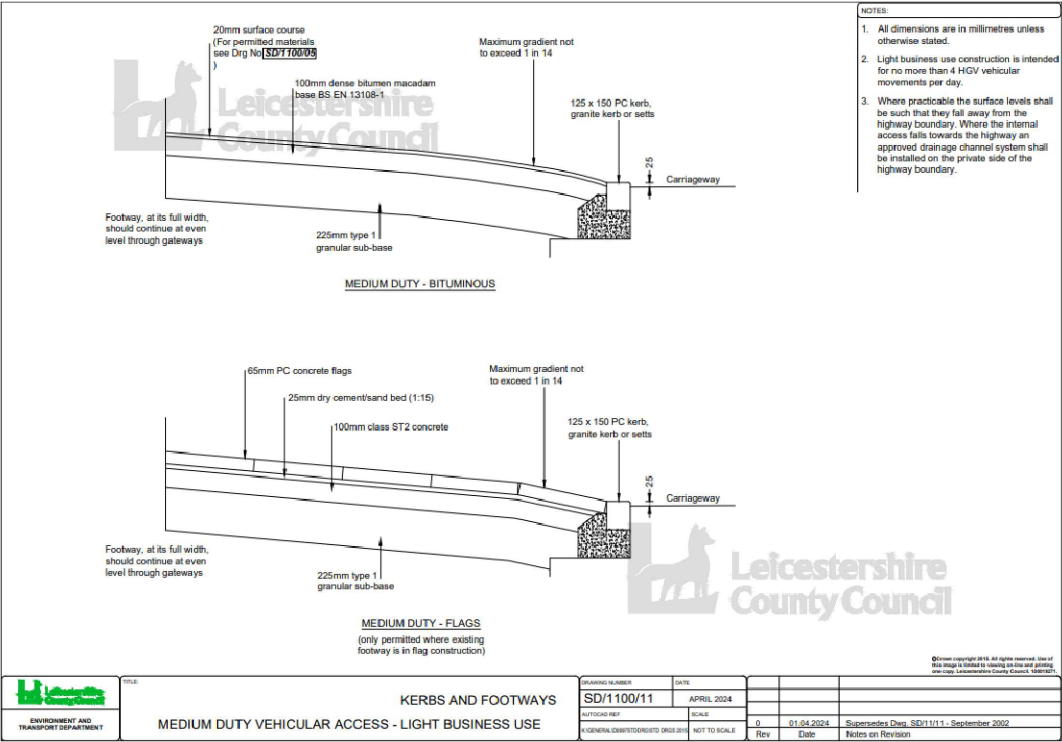

NOTE: ALL WORKS TO BE UNDERTAKEN SHALL BE IN ACCORDANCE WITH THE LEICESTERSHIRE HIGHWAYS DESIGN GUIDE, LCC STANDARD DRAWINGS / SPECIFICATIONS AND THE SATISFACTION OF THE LCC HIGHWAYS INSPECTOR.

ALL KERBING TO BE IN LINE WITH DETAILS SHOWN IN HIGHWAY CONSTRUCTION DETAILS DRAWING. 23053 300, AND LEICESTERSHIRE COUNTY COUNCIL STANDARDS.
PRELIMINARY SUBJECT TO APPROVAL

- 1. DO NOT SCALE FROM THIS DRAWING. IF IN DOUBT ASK.
- 2. ALL DIMENSIONS ARE IN METRES UNLESS OTHERWISE NOTED.
- 3. THIS DRAWING IS TO BE READ IN CONJUNCTION WITH ALL OTHER RELEVANT DRAWINGS RELATING TO THIS PROJECT.
- 4. ALL DIMENSIONS SHOULD BE CHECKED ON SITE PRIOR TO CONSTRUCTION. ANY DISCREPANCIES SHOULD BE IMMEDIATELY NOTIFIED IN WRITING TO PERSIMMON.
- 5. THE CONTRACTOR SHALL PRIOR TO CONSTRUCTION CHECK AND VERIFY THAT THE DETAILS SHOWN ON THIS DRAWING ARE FULLY COMPATIBLE WITH ANY AS CONSTRUCTED DIMENSIONS OR LEVELS. ANY DISCREPANCIES TO BE REPORTED IMMEDIATELY IN WRITING TO PERSIMMON.
- 6. THIS DRAWING HAS BEEN PREPARED FOR THE EXCLUSIVE USE OF THE COMMISSIONING PARTY AND UNLESS AGREED IN WRITING NO OTHER PARTY MAY USE OR RELY ON ITS CONTENTS. NO LIABILITY IS ACCEPTED FOR ANY USE OF THIS DRAWING OTHER THAN FOR THE PURPOSE FOR WHICH IT WAS ORIGINALLY PREPARED.
- 7. IT SHOULD BE NOTED THAT THIS DRAWING MAY INCLUDE DATA PROVIDED BY THIRD PARTIES. NO LIABILITY IS ACCEPTED AS TO THE ACCURACY OF THIS DATA.
- 8. THIS DRAWING SHALL NOT BE REPRODUCED IN ANY WAY WITHOUT WRITTEN PERMISSION.

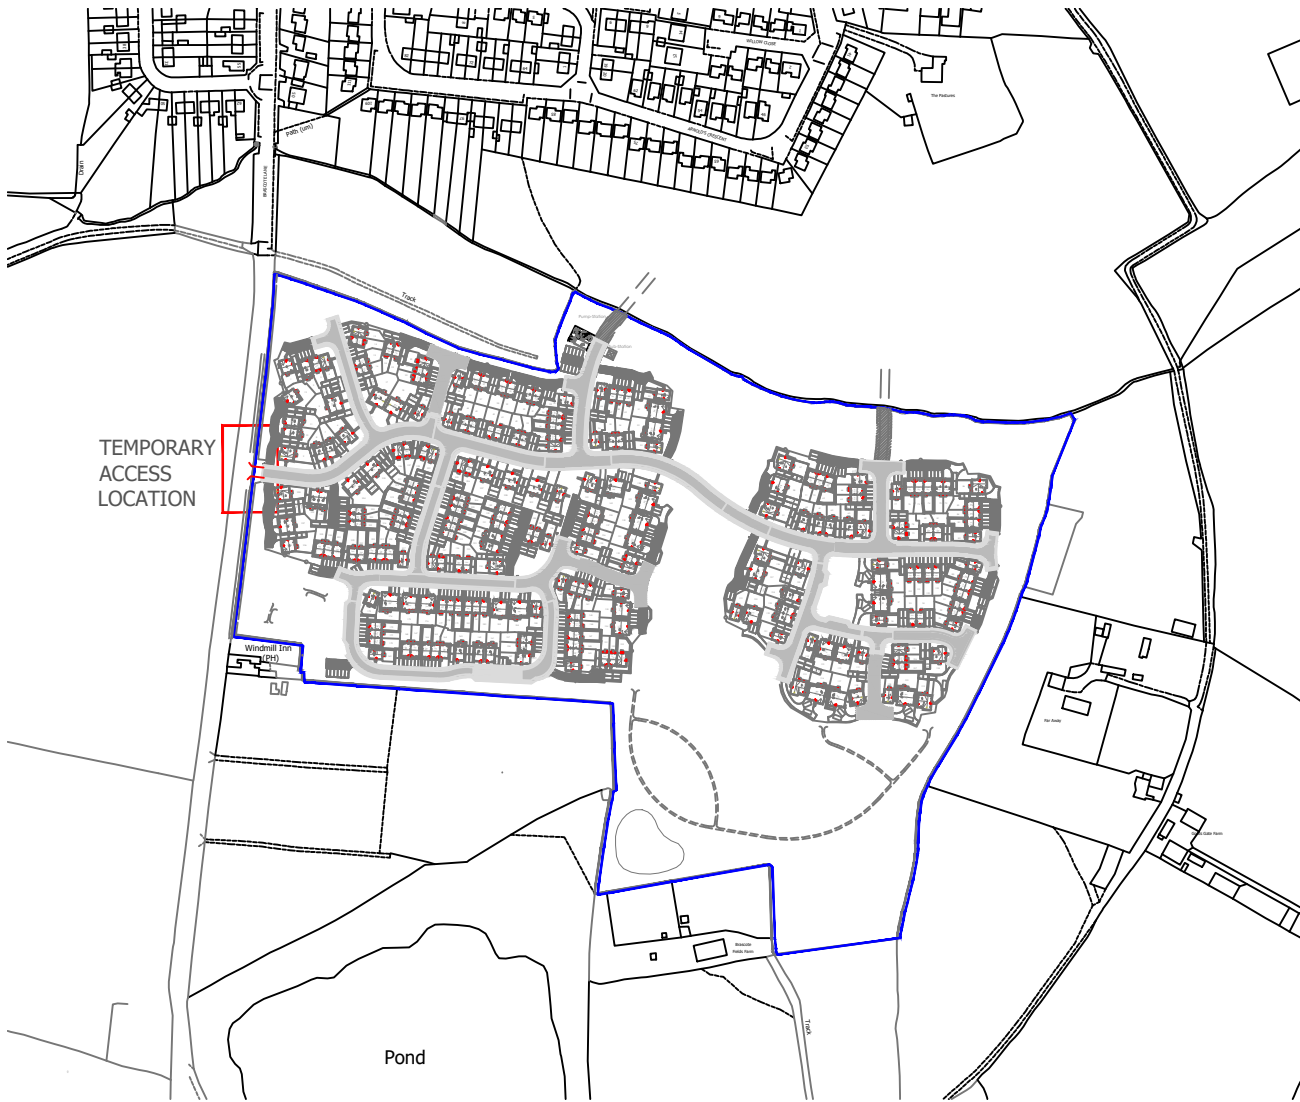

PERSIMMON HOMES			
PROJECT BRASCOTE LANE, NEWBOLD VERDON			
TITLE TEMPORARY ACCESS GENERAL ARRANGEMENT			
DRAWN KP	AUTHORISED KP	SCALE 1/200@A3	DATE 03.11.25
PROJECT NO. 23042		DRAWING NO. SK01	REV -
STATUS PRELIMINARY			