



VISIBILITY ENVELOPE
Scale 1:1000

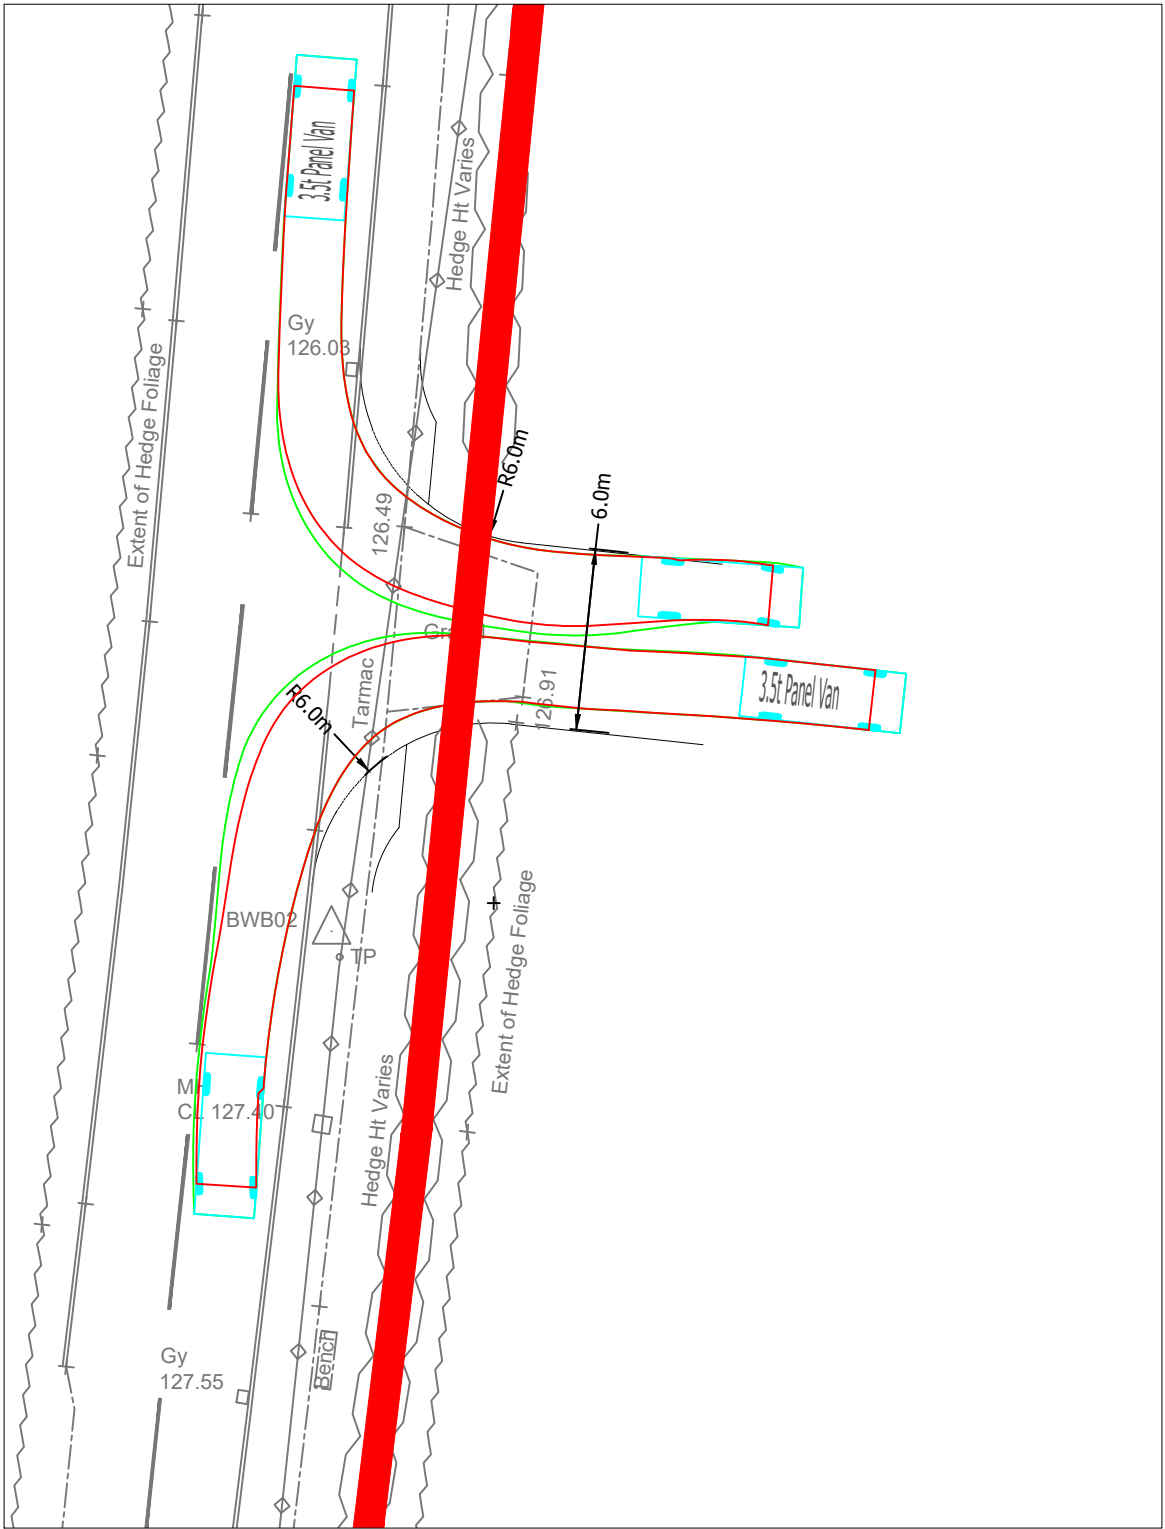


3.5t PANEL VAN 2 WAY MOVEMENTS
Scale 1:250

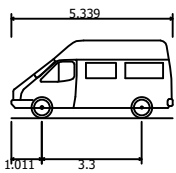


3.5t Panel Van
Overall Length
Overall Width
Overall Body Height
Min Body Ground Clearance
Track Width
Lock to lock time
Kerb to Kerb Turning Radius

5.339m
1.986m
2.565m
0.338m
1.986m
4.00s
6.400m

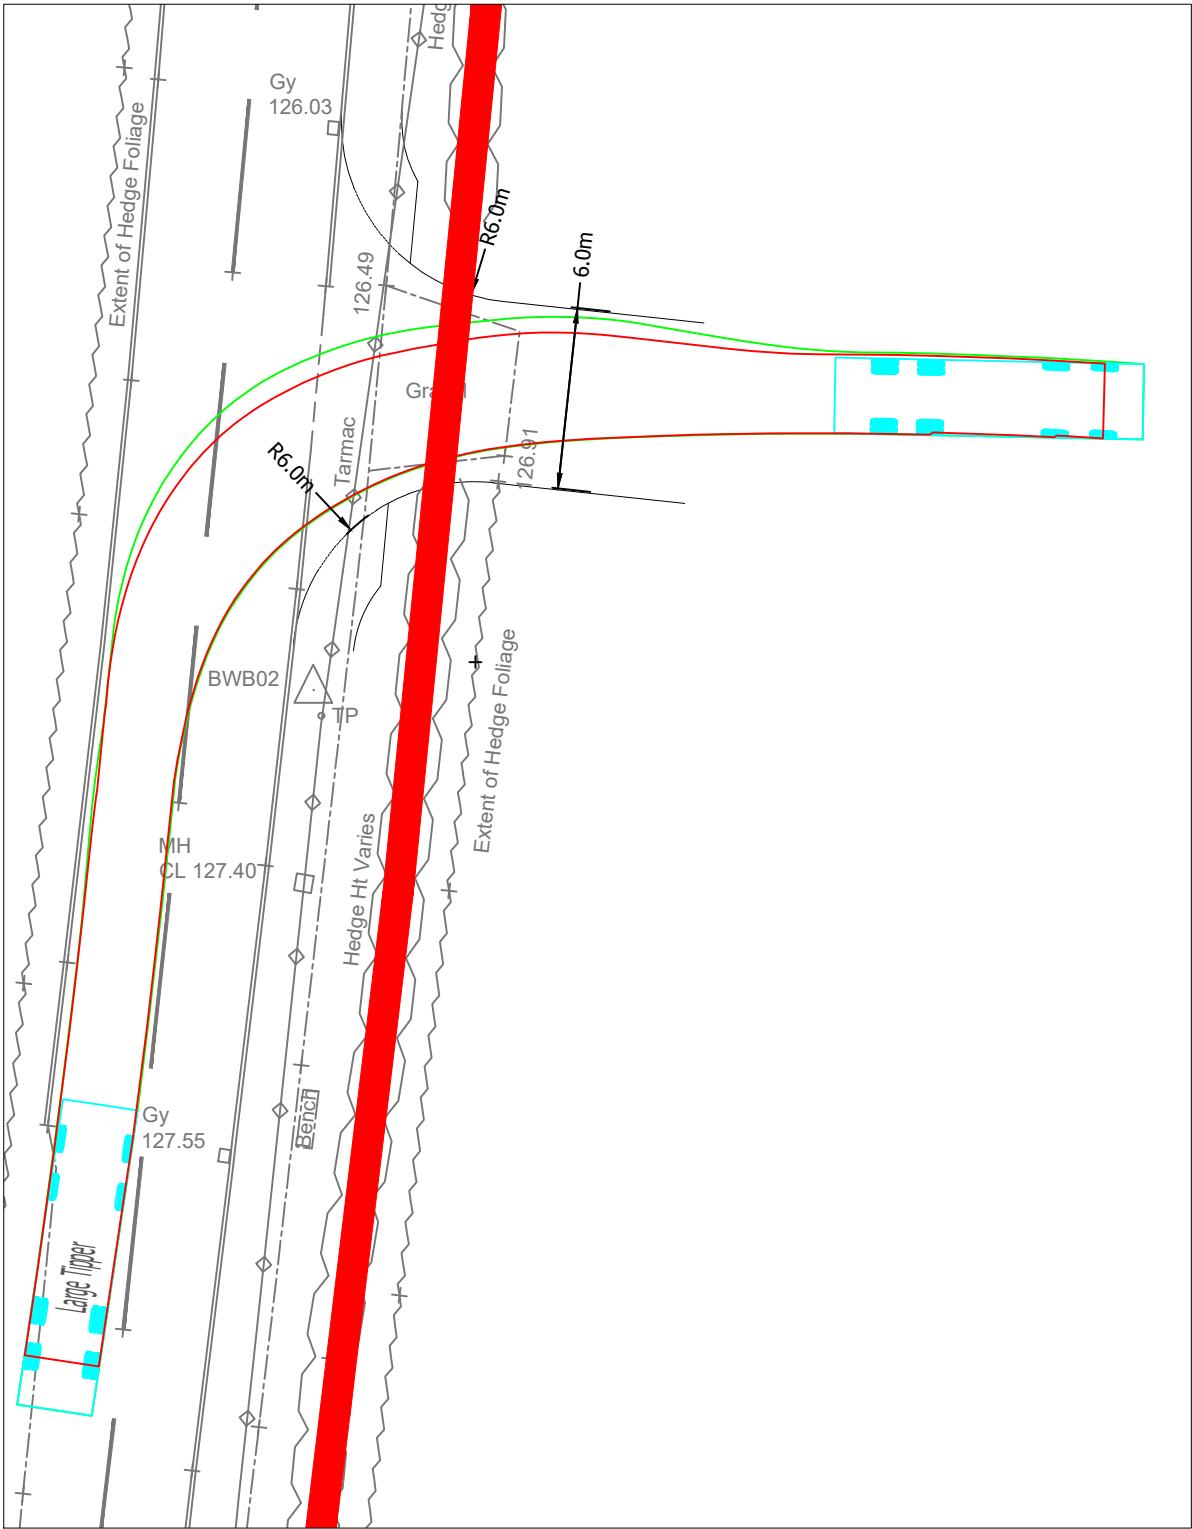


LARGE TIPPER RIGHT TURN IN
Scale 1:250

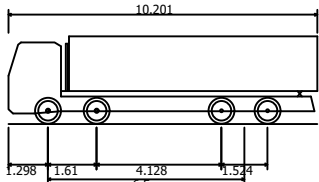

Large Tipper
Overall Length
Overall Width
Overall Body Height
Min Body Ground Clearance
Track Width
Lock to lock time
Kerb to Kerb Turning Radius

10.201m
2.495m
2.890m
0.341m
2.471m
6.00s
11.550m

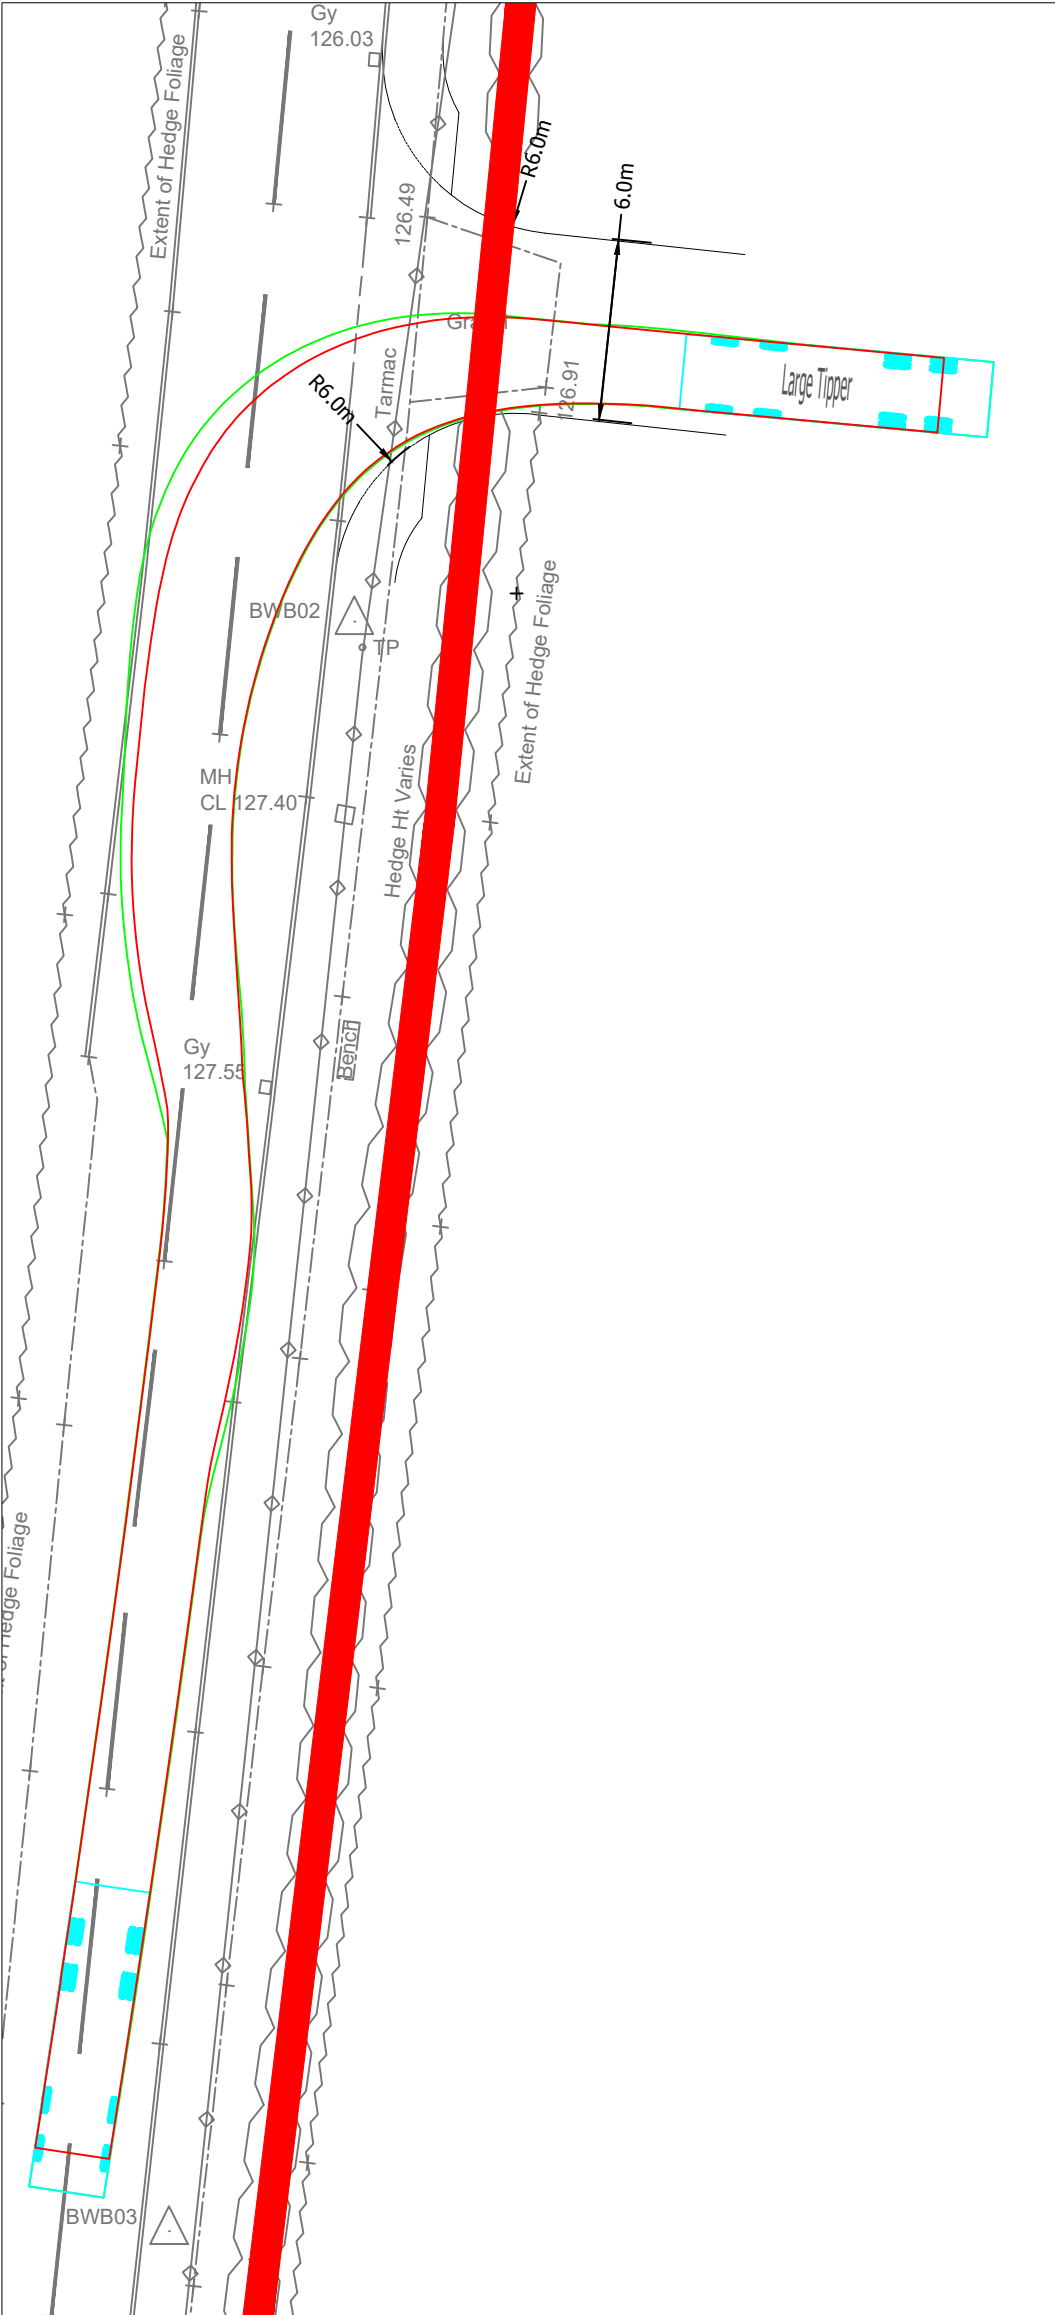

LARGE TIPPER LEFT TURN OUT
Scale 1:250

1. DO NOT SCALE FROM THIS DRAWING. IF IN DOUBT CONTACT TRAVIS BAKER LIMITED.
2. ALL DIMENSIONS ARE IN METRES UNLESS OTHERWISE NOTED.
3. THIS DRAWING IS TO BE READ IN CONJUNCTION WITH ALL OTHER RELEVANT DRAWINGS RELATING TO THIS PROJECT.
4. ALL DIMENSIONS SHOULD BE CHECKED ON SITE PRIOR TO CONSTRUCTION. ANY DISCREPANCIES SHOULD BE IMMEDIATELY NOTIFIED IN WRITING TO TRAVIS BAKER LIMITED.
5. THE CONTRACTOR SHALL PRIOR TO CONSTRUCTION CHECK AND VERIFY THAT THE DETAILS SHOWN ON THIS DRAWING ARE FULLY COMPATIBLE WITH ANY AS CONSTRUCTED DIMENSIONS OR LEVELS. ANY DISCREPANCIES TO BE REPORTED IMMEDIATELY IN WRITING TO TRAVIS BAKER LIMITED.
6. THIS DRAWING HAS BEEN PREPARED FOR THE EXCLUSIVE USE OF THE COMMISSIONING PARTY AND UNLESS AGREED IN WRITING BY TRAVIS BAKER LIMITED NO OTHER PARTY MAY USE OR RELY ON ITS CONTENTS. NO LIABILITY IS ACCEPTED BY TRAVIS BAKER LIMITED FOR ANY USE OF THIS DRAWING OTHER THAN FOR THE PURPOSE FOR WHICH IT WAS ORIGINALLY PREPARED.
7. IT SHOULD BE NOTED THAT THIS DRAWING MAY INCLUDE DATA PROVIDED BY THIRD PARTIES. NO LIABILITY IS ACCEPTED BY TRAVIS BAKER LIMITED AS TO THE ACCURACY OF THIS DATA.
8. THIS DRAWING SHALL NOT BE REPRODUCED IN ANY WAY WITHOUT THE WRITTEN PERMISSION OF TRAVIS BAKER LIMITED.

SWEPT PATH ANALYSIS HAS BEEN UNDERTAKEN
AT 15KPH DESIGN SPEED FOR FORWARD
MOVEMENTS

160m VISIBILITY ENVELOPE IN ACCORDANCE
WITH APPROVED ACCESS PLAN T20517/001B

NO CONSTRUCTION TRAFFIC TO ENTER THE
SITE THROUGH THE VILLAGE CENTRE NORTH
OF THE DEVELOPMENT

REV	DESCRIPTION	DATE	BY	AUTH
B A	LOCATION OF S184 UPDATED. LARGE TIPPER RIGHT IN ADDED	21.10.25 08.07.25	CL TW	JC TW

Travis Baker
39 Stoney Street
Lace Market
Nottingham
NG1 1LX

**Transport Planning
Flood Risk and Drainage
Geo-Environmental
Civil and Structural Engineering**

Nottingham Telephone:
0115 896 6655
info@travisbaker.co.uk
www.travisbaker.co.uk

CLIENT
PERSIMMON NORTH MIDLANDS

PROJECT
**BRASCOTE LANE, NEWBOLD
VERDON**

TITLE
**S184 MINOR WORKS - VEHICLE
TRACKING**

DRAWN	AUTHORISED	SCALE	DATE
TW	-	1/250-@A2	07.07.25
PROJECT NO.		DRAWING NO.	REV
23042		503	B
STATUS.			
PRELIMINARY			