

FRONT ELEVATION

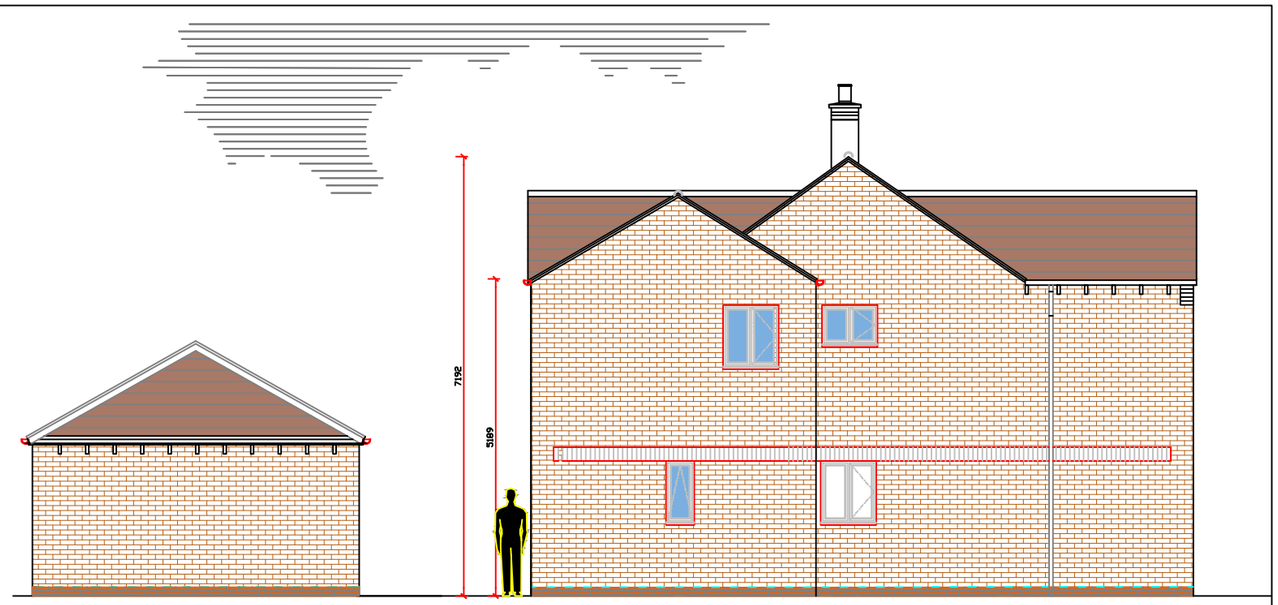

SIDE ELEVATION

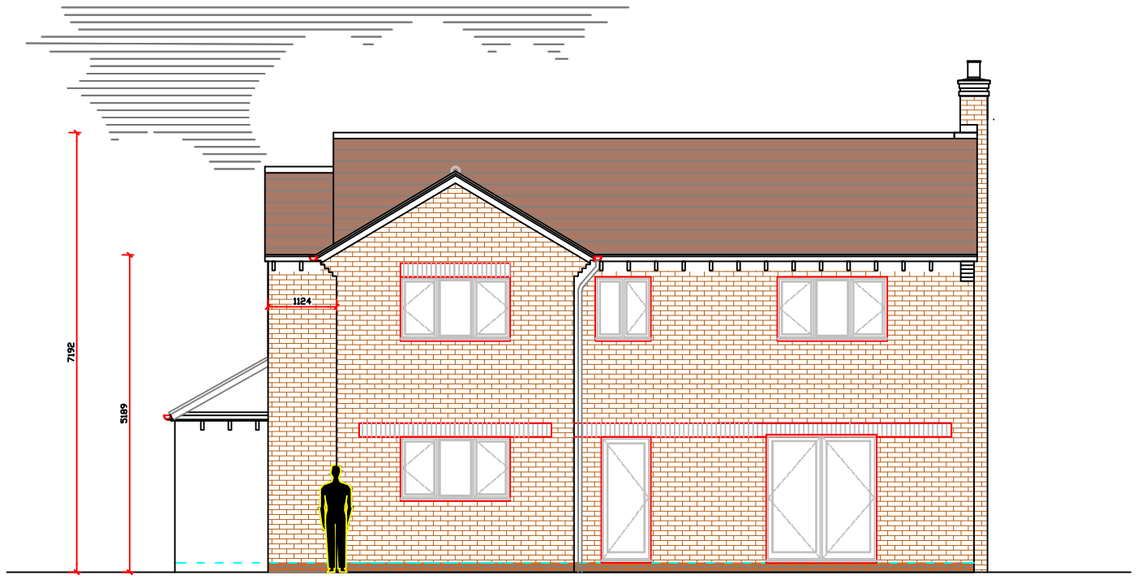

REAR ELEVATION

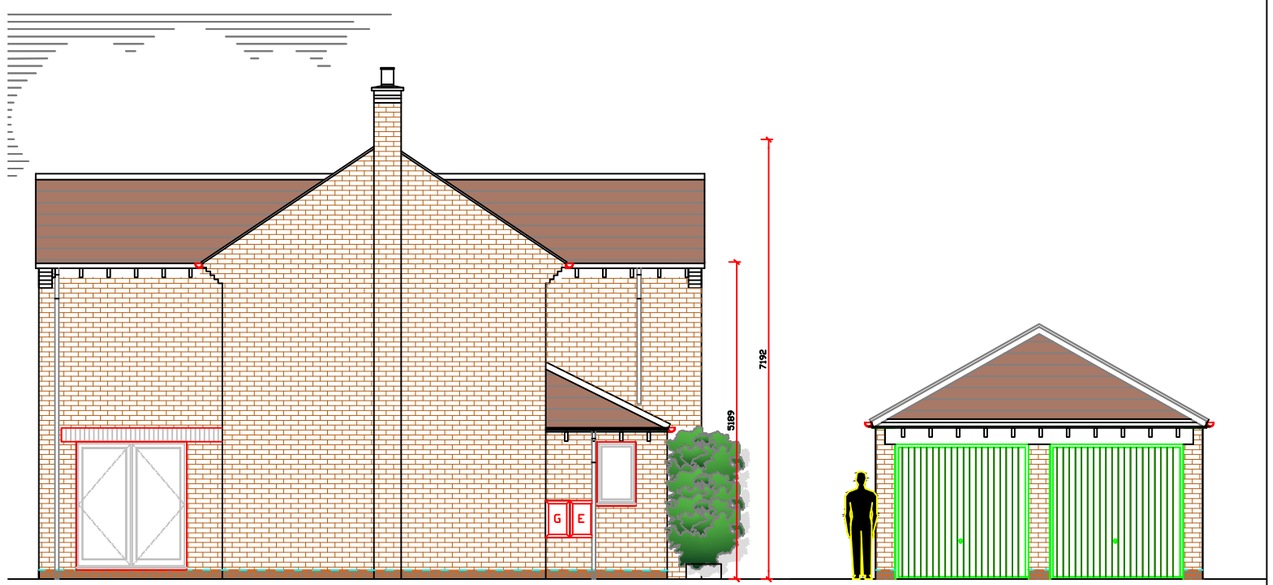

SIDE ELEVATION

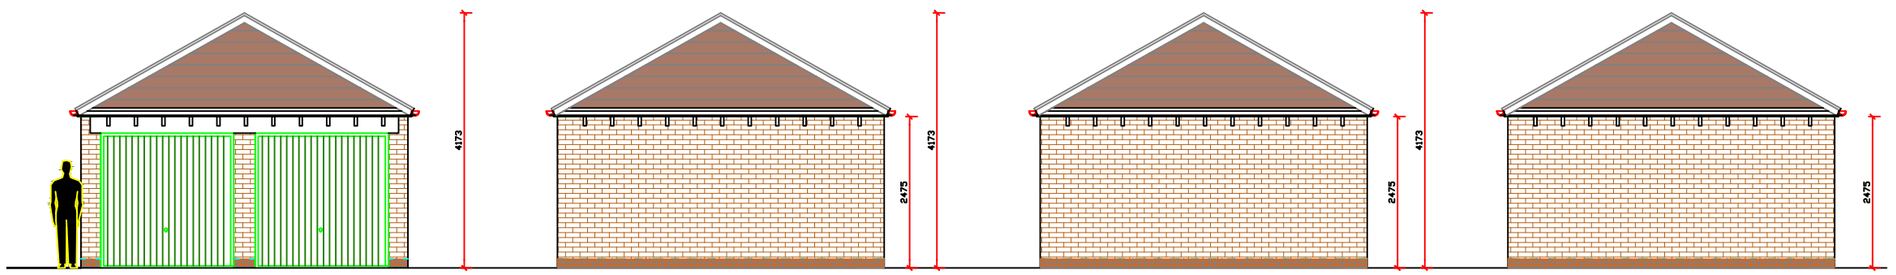

FRONT ELEVATION | SIDE ELEVATION | REAR ELEVATION | SIDE ELEVATION

GARAGE ELEVATION

0m 1 2 3m

scale 1:100

-	Client submission 23.10.26

Proposed Elevations

CLIENT/COMPANY:
Mr Simon Boxall
s.r.boxall@gmail.com

JOB DESCRIPTION:
Proposed Side Storey Double Extension and Alteration works 18 Hinckley Road Stoke Golding CV13 6DU

SCALE 1:100 @ A3	**DATE** 05.10.26
DRAWN BY JTC	**DRAWING No:** 004

ALL DIMENSIONS TO BE CHECKED ON SITE BEFORE CONSTRUCTION. ANY DISCREPANCIES TO BE DISCUSSED AND AGREED WITH JC PRIOR TO PROCEEDING.

THIS DRAWING IS THE PROPERTY OF JC AND MUST NOT BE COPIED OR REPRODUCED WITHOUT PRIOR WRITTEN CONSENT.

HEALTH AND SAFETY EXECUTIVE (HSE) WILL NEED TO BE NOTIFIED PRIOR TO COMMENCEMENT OF THE PROJECT