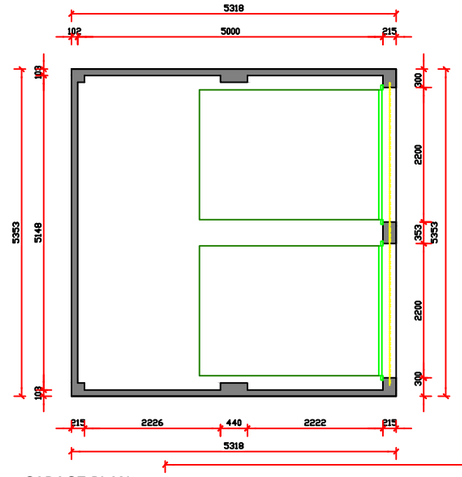

GARAGE PLAN

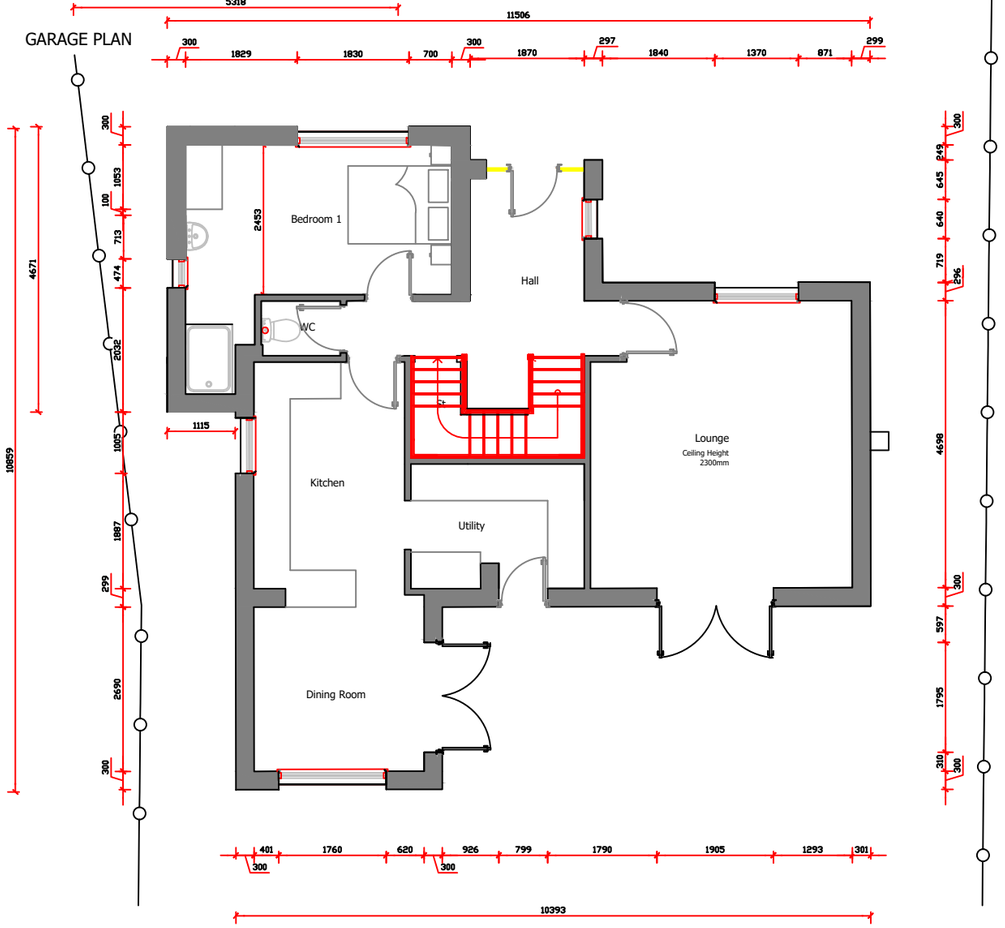

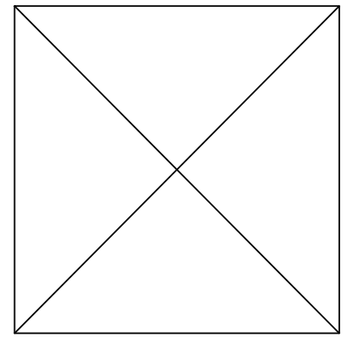

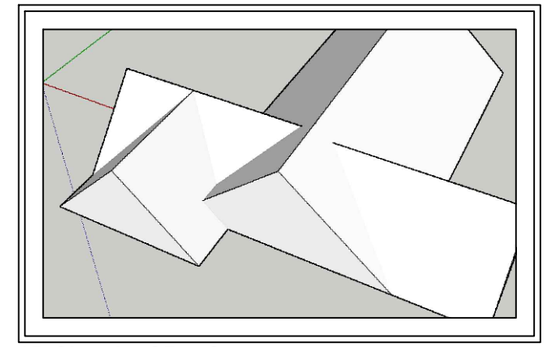

3D Sketch of Roof

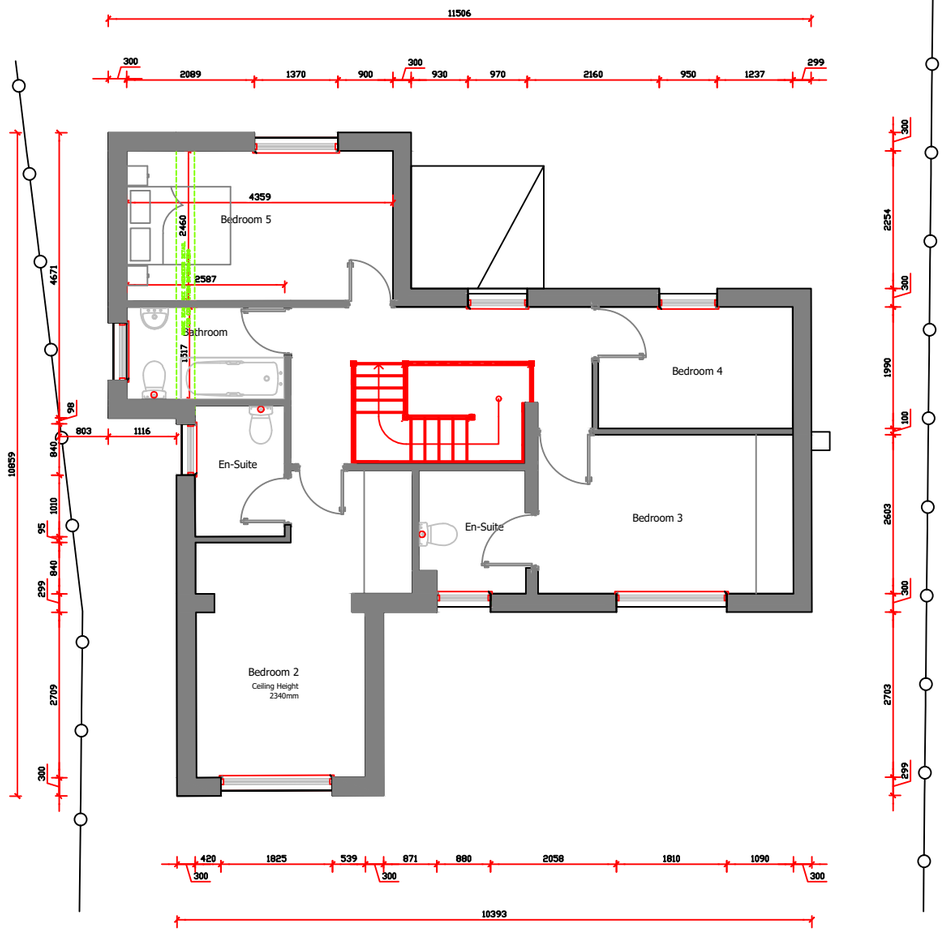

GROUND FLOOR PLAN

FIRST FLOOR PLAN

PROPOSED FLOOR AREA

GROUND	74.98m²	807.08sq.ft
FIRST	70.58m²	759.72sq.ft
TOTAL	145.56m²	1566.80sq.ft

0m 1 2 3m

scale 1:100

- Client submission 23.10.26

Proposed Plan

CLIENT/COMPANY:
Mr Simon Boxall
s.r.boxall@gmail.com

JOB DESCRIPTION:
Proposed Side Storey Double Extension and Alteration works 18 Hinckley Road Stoke Golding CV13 6DU

SCALE 1:100 @ A3	**DATE** 05.10.26
DRAWN BY JTC	**DRAWING No:** 003

ALL DIMENSIONS TO BE CHECKED ON SITE BEFORE CONSTRUCTION. ANY DISCREPANCIES TO BE DISCUSSED AND AGREED WITH JC PRIOR TO PROCEEDING.

THIS DRAWING IS THE PROPERTY OF JC AND MUST NOT BE COPIED OR REPRODUCED WITHOUT PRIOR WRITTEN CONSENT.

HEALTH AND SAFETY EXECUTIVE (HSE) WILL NEED TO BE NOTIFIED PRIOR TO COMMENCEMENT OF THE PROJECT