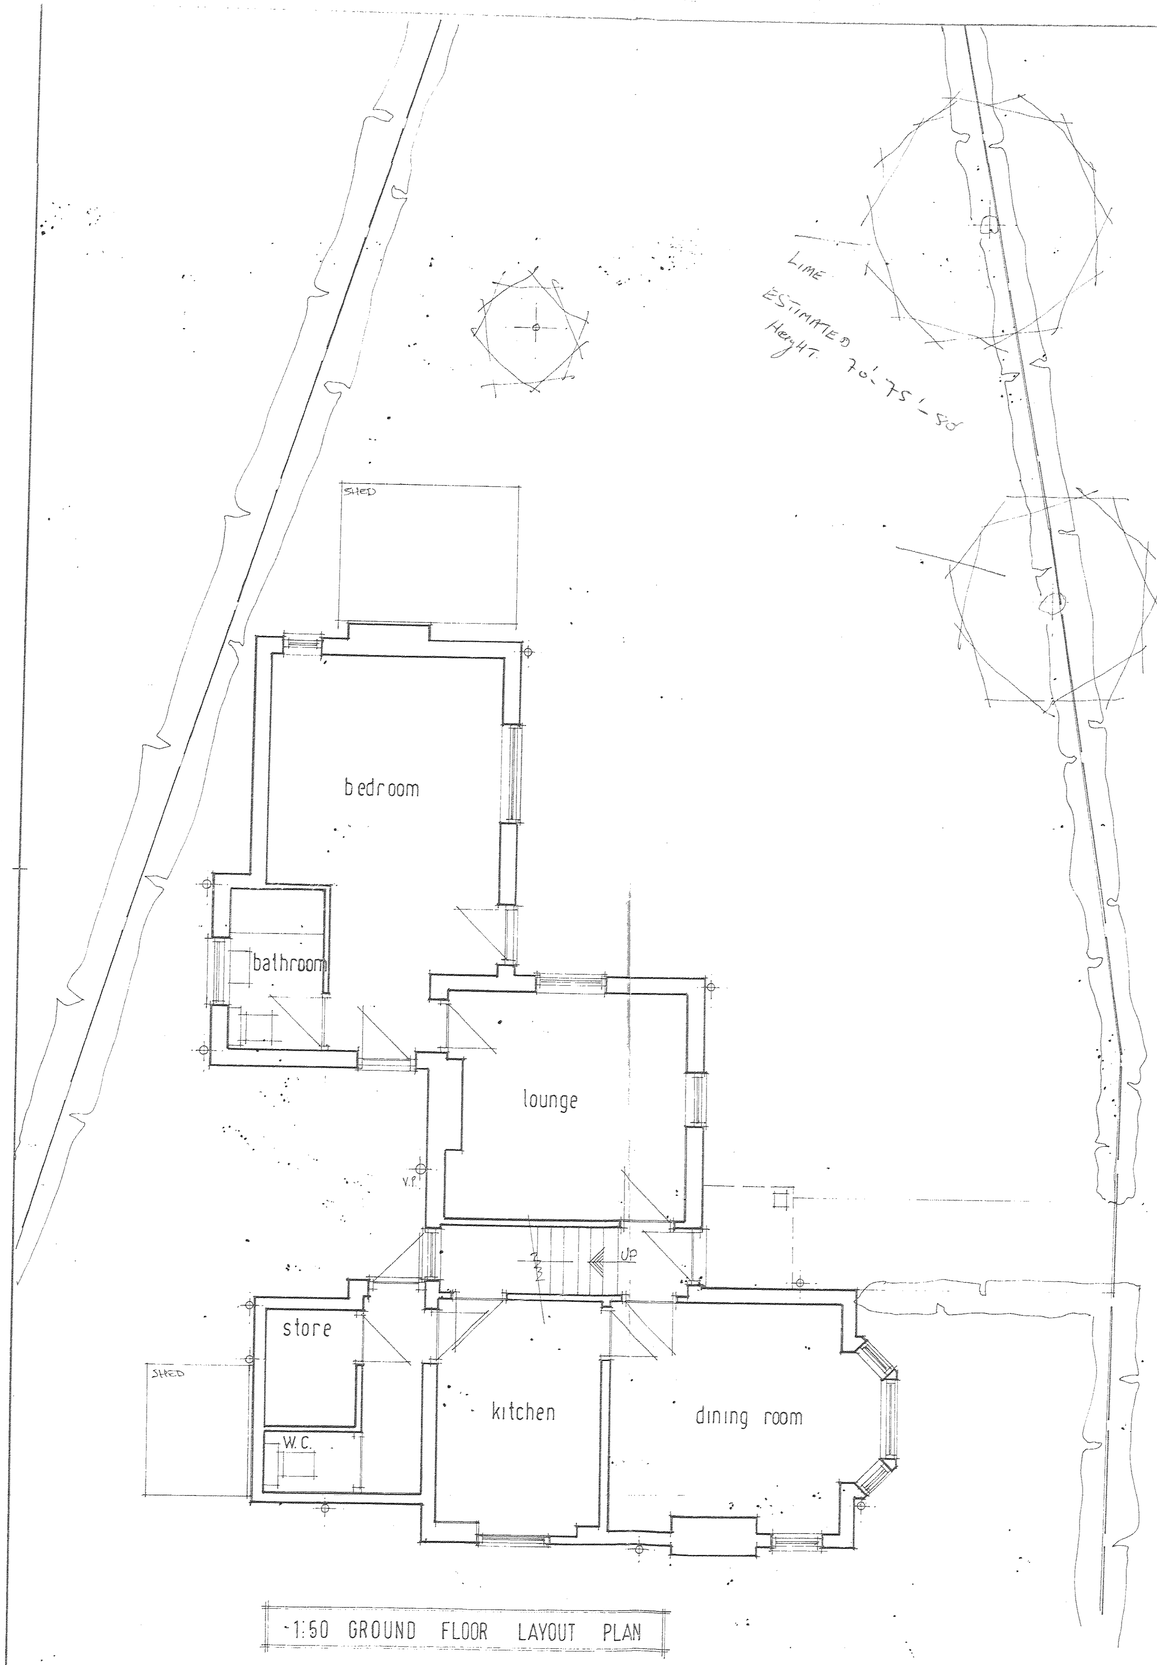

1:50 GROUND FLOOR LAYOUT PLAN

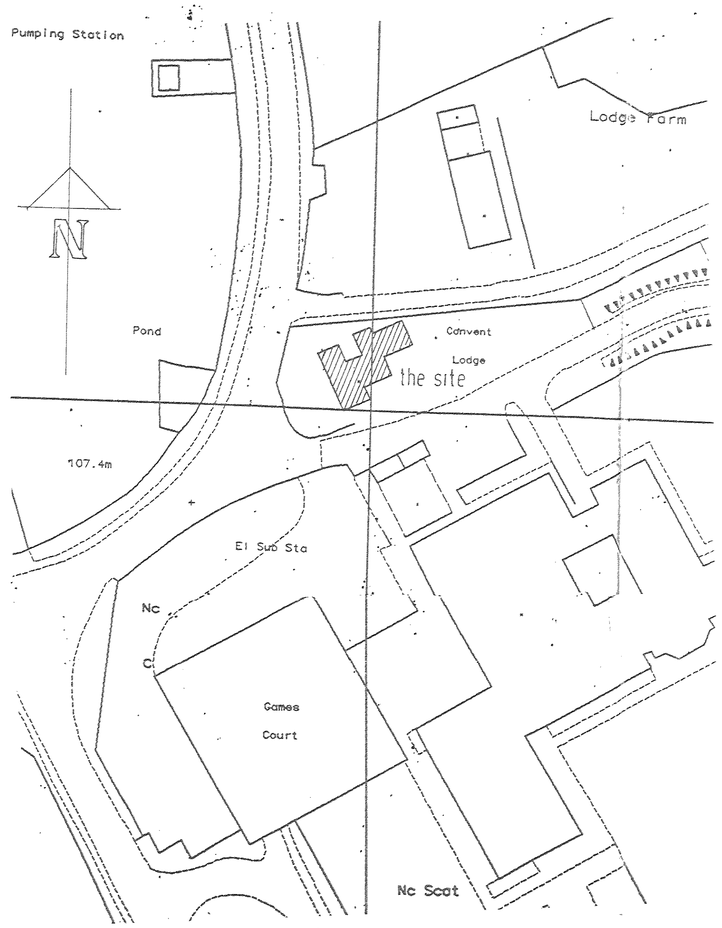

1:500 SITE PLAN

NOTES:

All dimensions must be checked on site and not scaled from this drawing.

Whether described or not, all work is to comply with building regulations.

A	Date	Revisions

©copyright

Client

THE DOMINICAN SISTERS

Job Title

PROPOSALS AT
THE CONVENT LODGE
ST. MARTIN'S CONVENT
DADLINGTON ROAD
STOKE GOLDING CV13 6HT

KENTON MANOR

SUITE ONE, THE STEPS
11 CHESTNUT LANE
CLIFTON CAMPVILLE
STAFFORDSHIRE
B79 0BW
TEL. 01827 373300

Scale as indicated.

Date MAY 2006 Drawn by NKT

EXISTING

Drg No .06.662/1. Rev.

A1