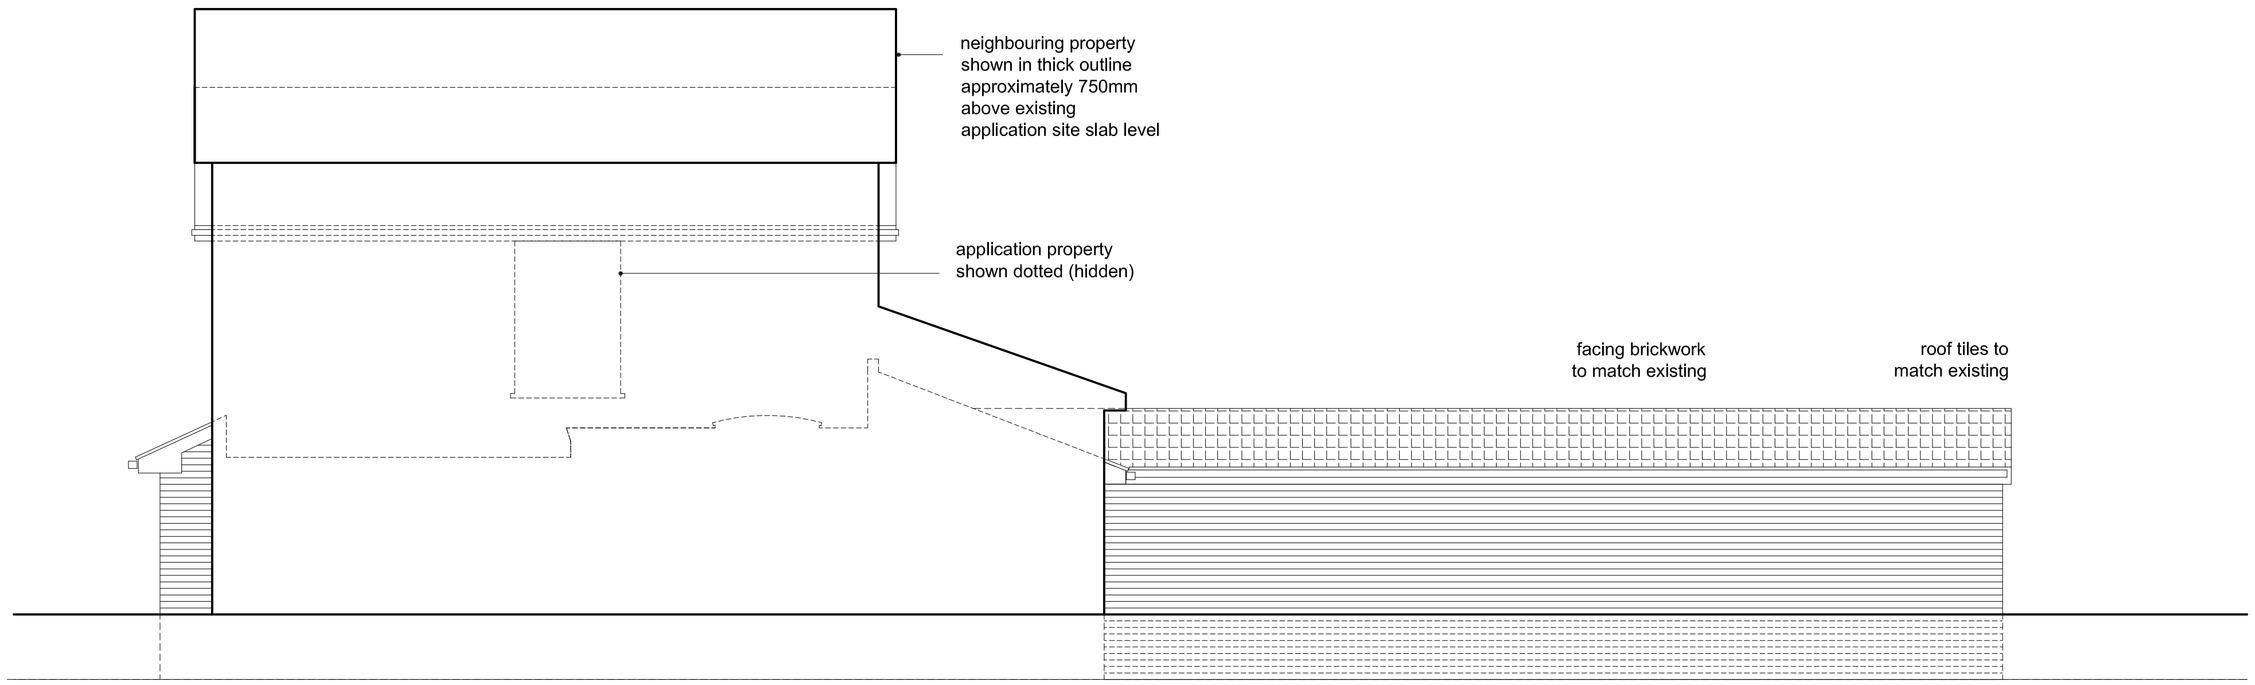

5 Proposed Side Elevation

1: 50

extension plans.net

Client

Mr & Mrs J Millward

Project Address

63 Croft Way
Markfield
Leicester
LE67 9UG

Project

New Garage and Rear Extensions

Drawing Title

Planning Drawing Elevations
(Part Hidden Side Elevation)

to be read in conjunction with Drawing No, EP357-3-02A/1

Scale	Date	Drawn By
A1 Shown A3 1:100	25/06/10	PWF

Drg No.

EP357-3-02/2

This drawing must not be copied without the consent of extensionplans.net
All dimensions must be checked on site and not scaled from this drawing.