


Elmesthorpe Lane

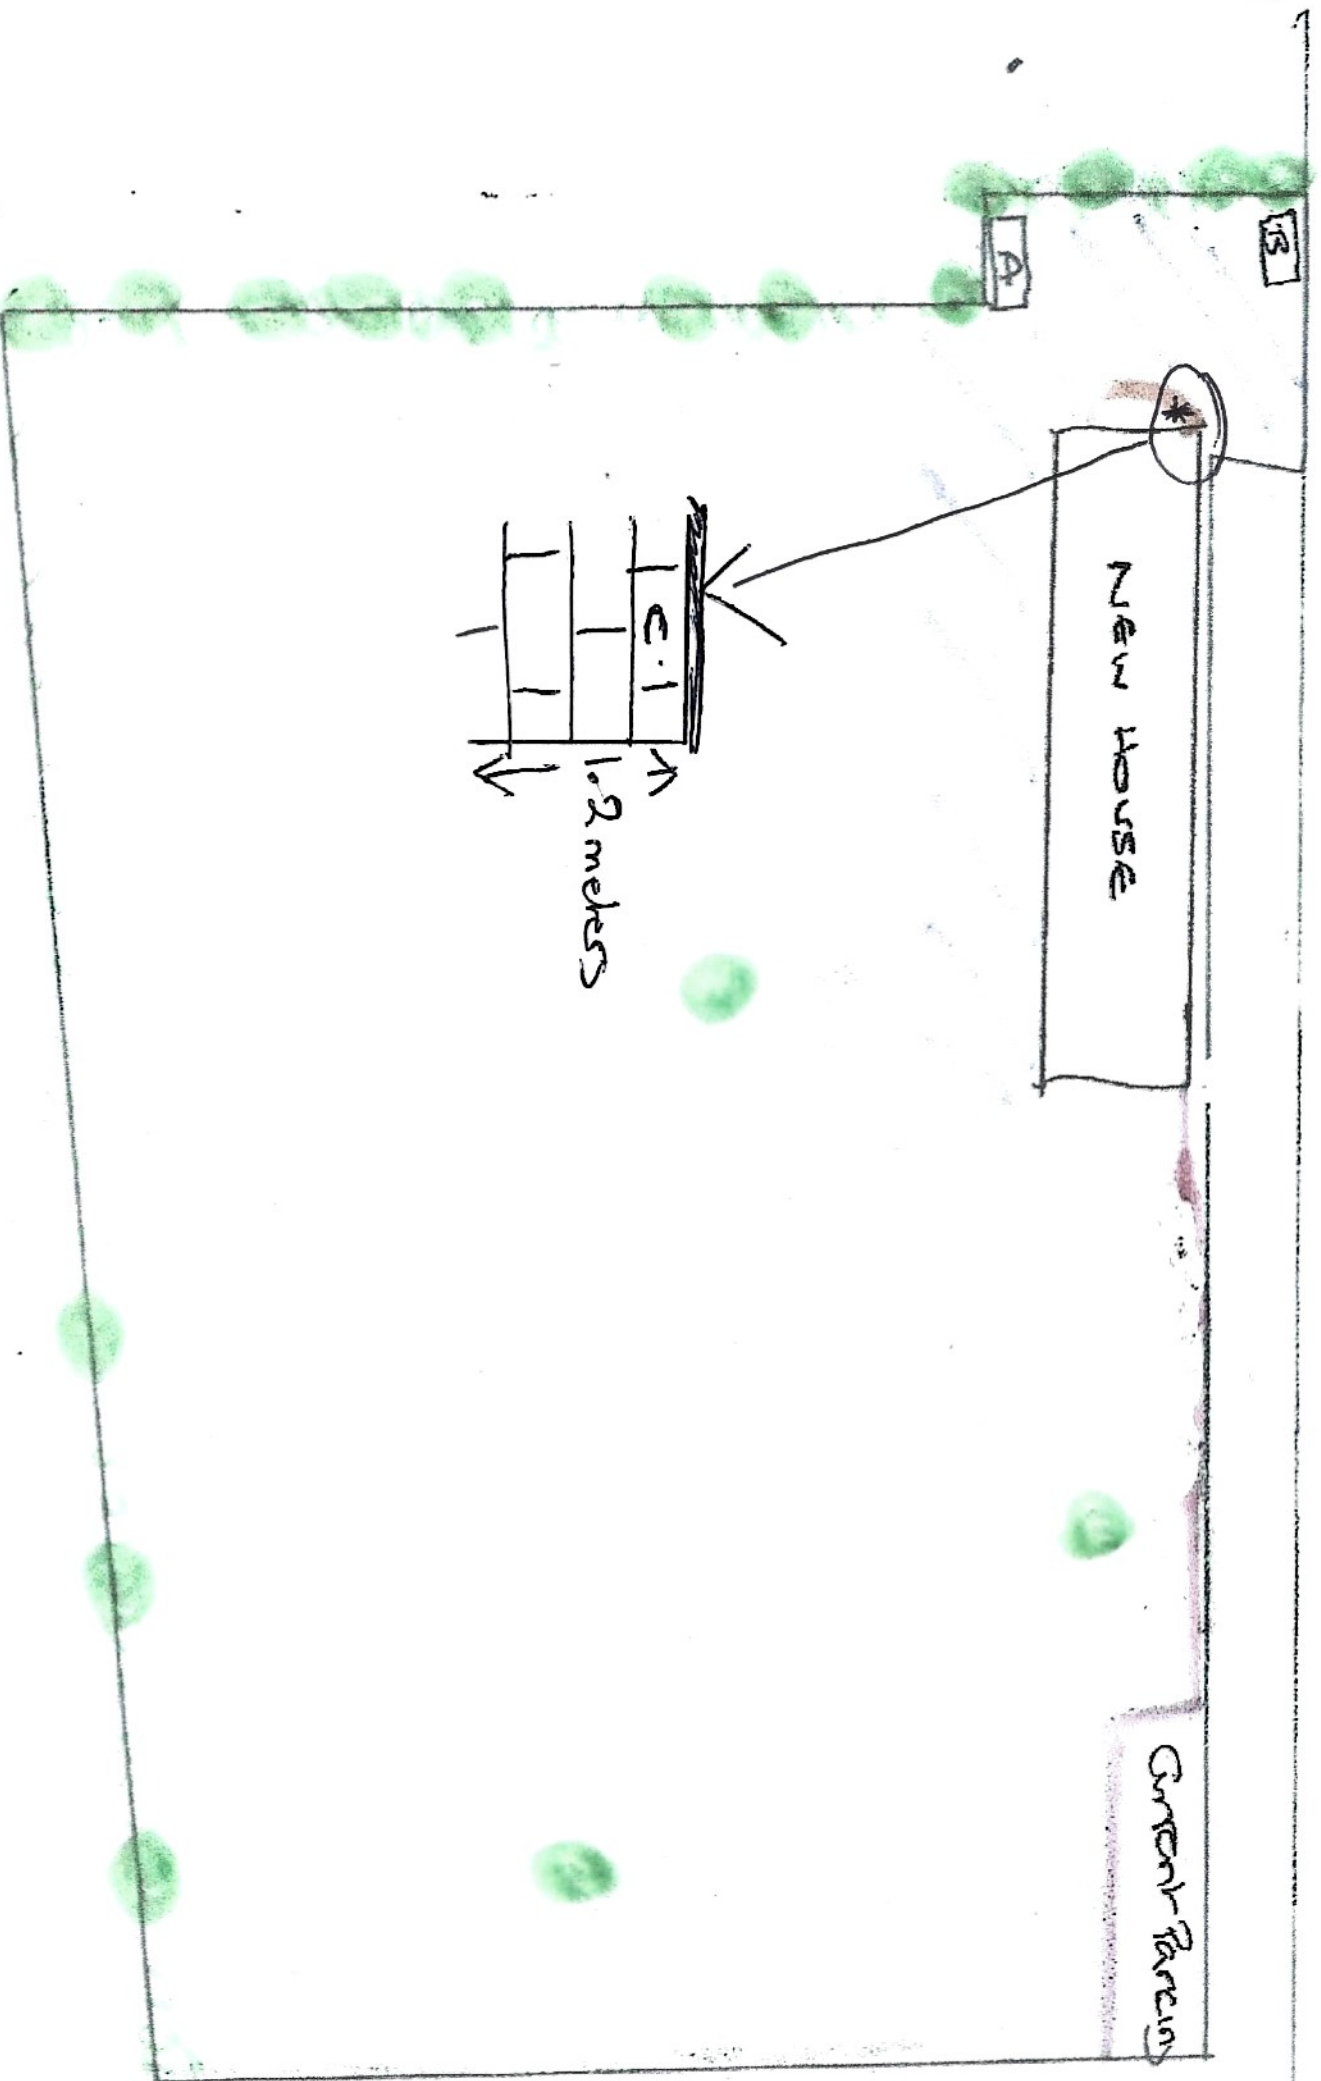

Hedge + tree borders
- current, be secured with chicken wire + post fencing @ 4

A - Bin storage
B - Bin collection

Wooden fence 1.2m high
Brick wall 1.2m high, 1.2m wide
Current head

Paved Area

Grass

C - Insect brick

NOT TO SCALE