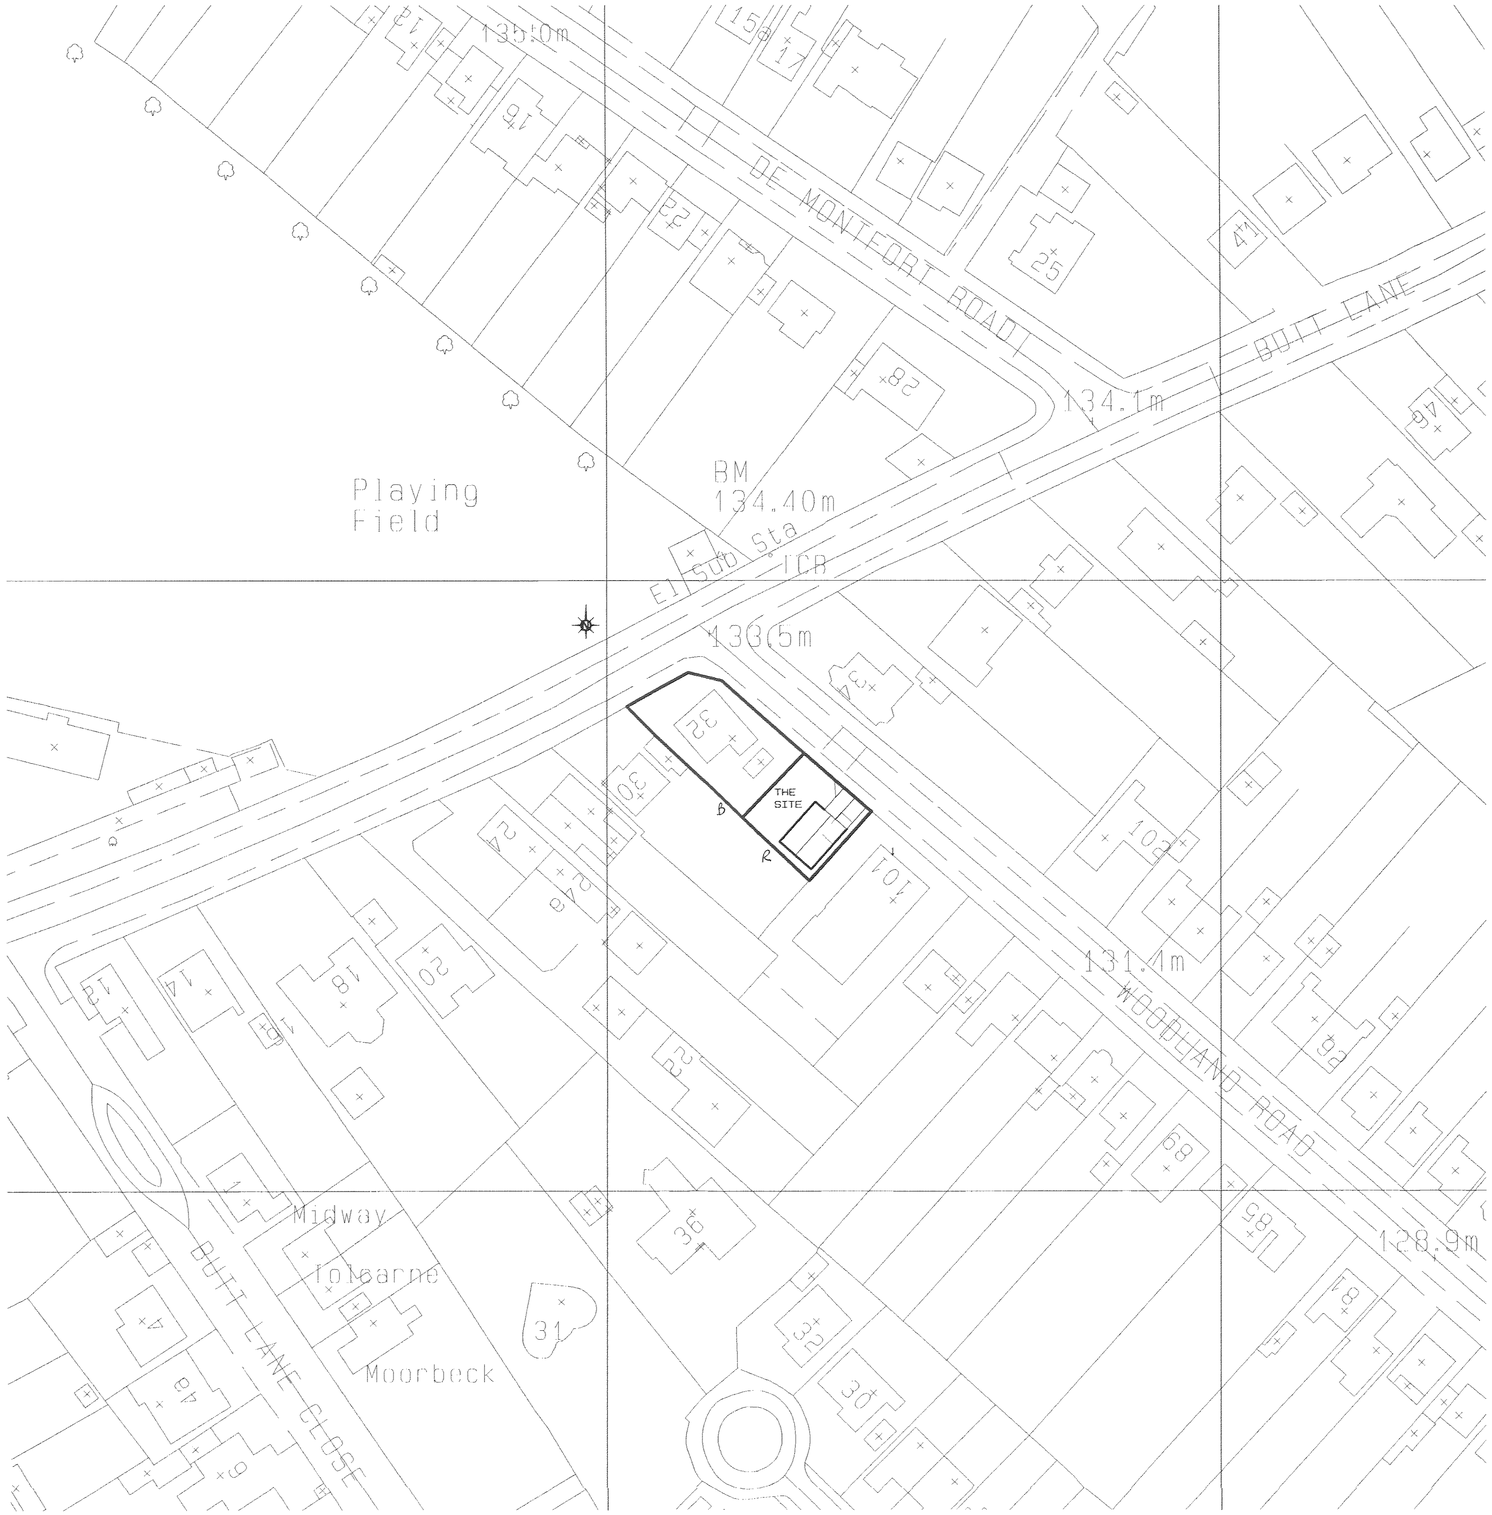


Crown Copyright 2007. All rights reserved. Licence number 100020449

NOTES:
1. This drawing remains the Copyright of The Burton Emery Partnership Ltd.
2. All dimensions to be checked on site by Contractor.
3. All dimensions in millimetres unless otherwise stated.
4. Do not scale copies of this drawing.
5. Any discrepancies in information should be reported to The Burton Emery Partnership Ltd for advice before proceeding.
6. PROTECTED SPECIES:
Bats, birds, great-crested newts and certain other species are protected by Law. It is therefore essential that, if any such species are discovered, during, or before, the construction process the works are suspended and the local office of Natural England (formerly English Nature) contacted for advice.

rev.

client
Mr P L Mac

project
Proposed Dwelling at 32 Butt Lane, Hinckley, Leics, fronting Woodland Avenue.

title
Block Plan as Proposed

drawn	size	scale	ref.	rev.
gb	A1	1:500	3797/02	

THE BURTON EMERY PARTNERSHIP
Chartered Institute of Architectural Technologists
83A Mount Road
Hinckley
Leicestershire
LE10 1AE
Tel: 01455 614556
Fax: 01455 250762
E-mail:burton.emery@btconnect.com