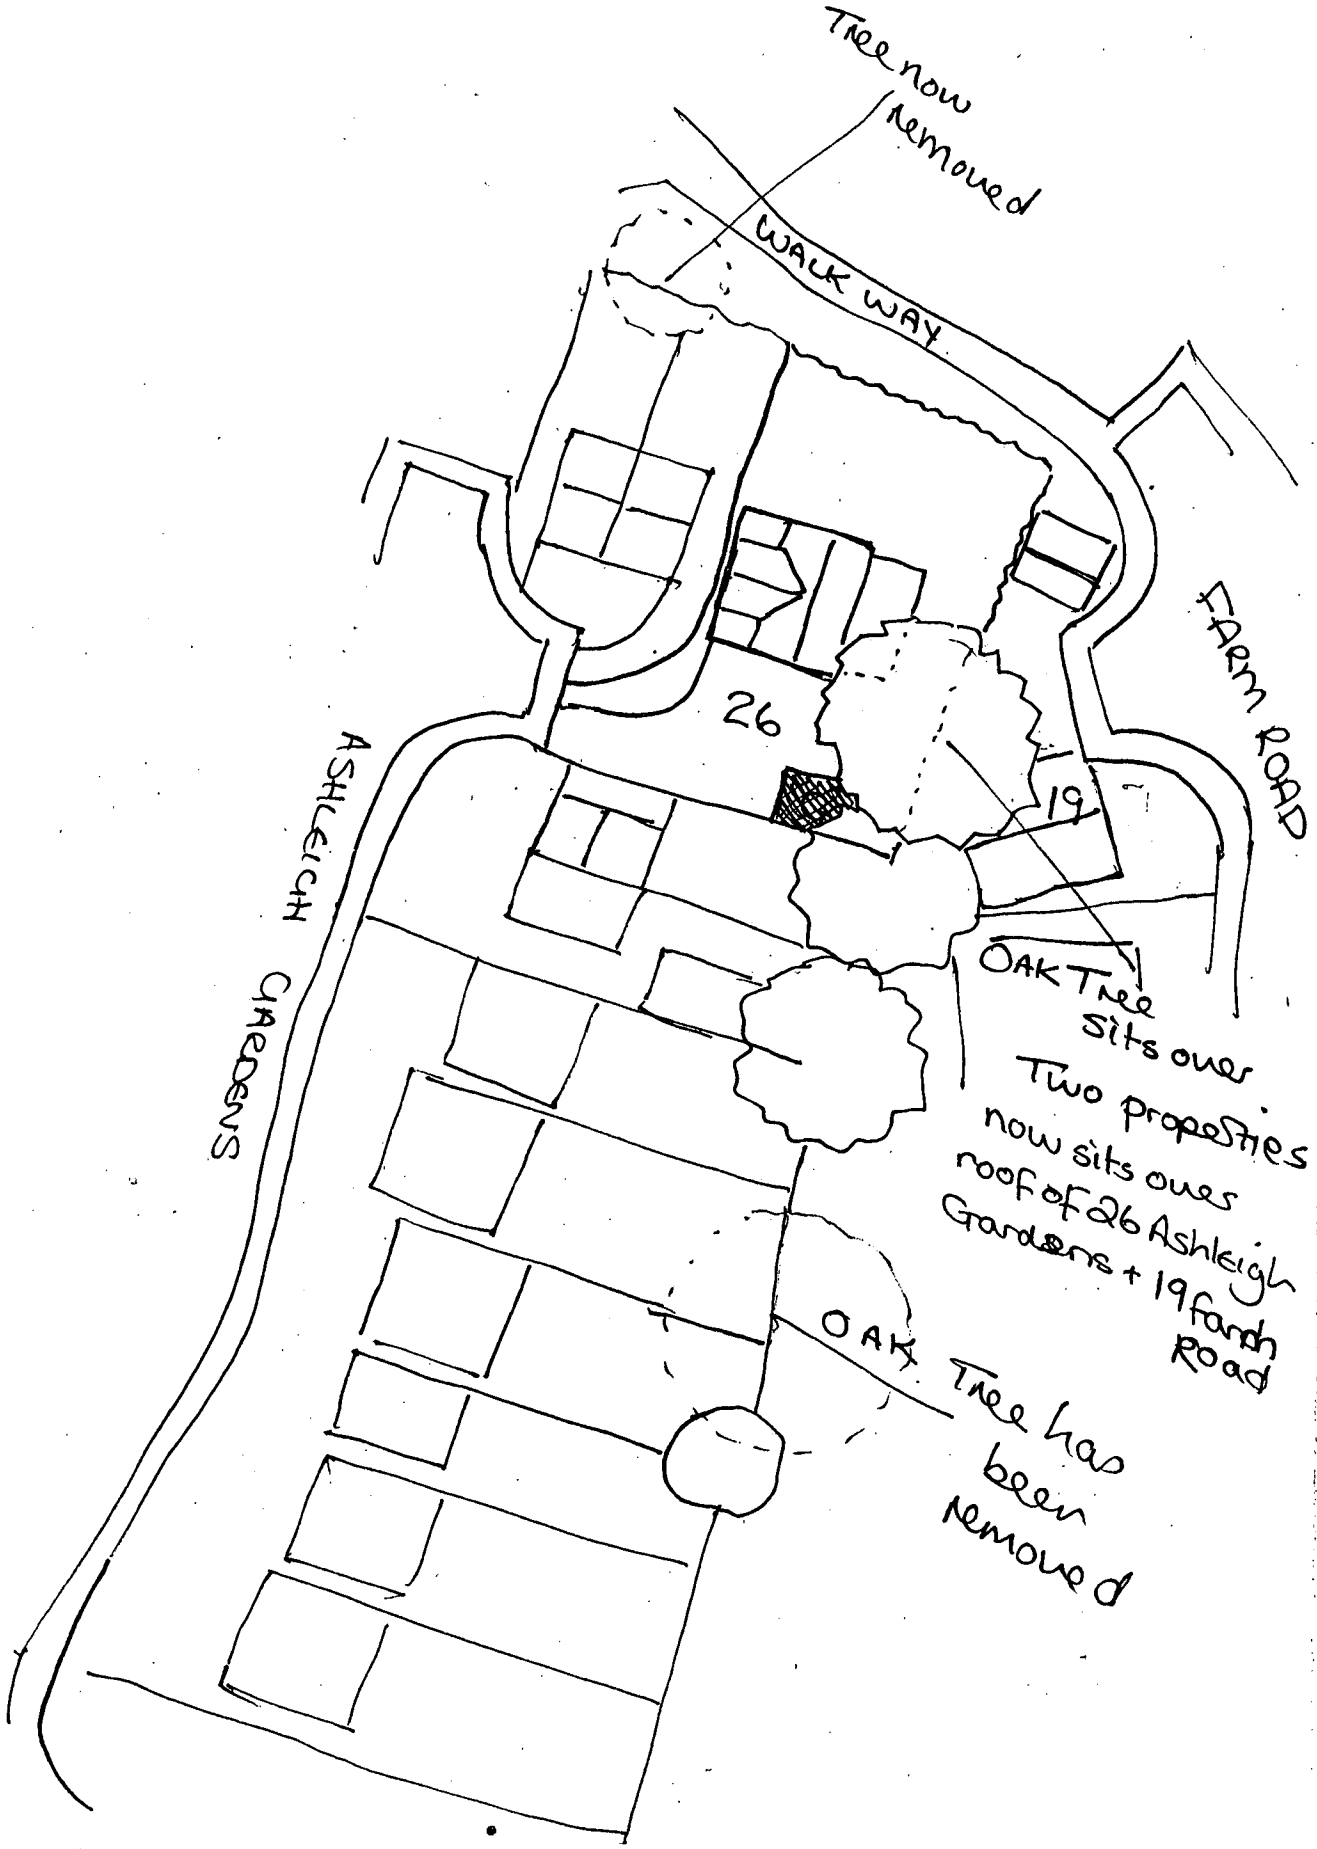
Tree now removed
WALK WAY
FARM ROAD
ASHLEIGH GARDENS
26
19
OAK Tree sits over Two properties now sits over roof of 26 Ashleigh Gardens + 19 Farm Road
OAK Tree has been removed