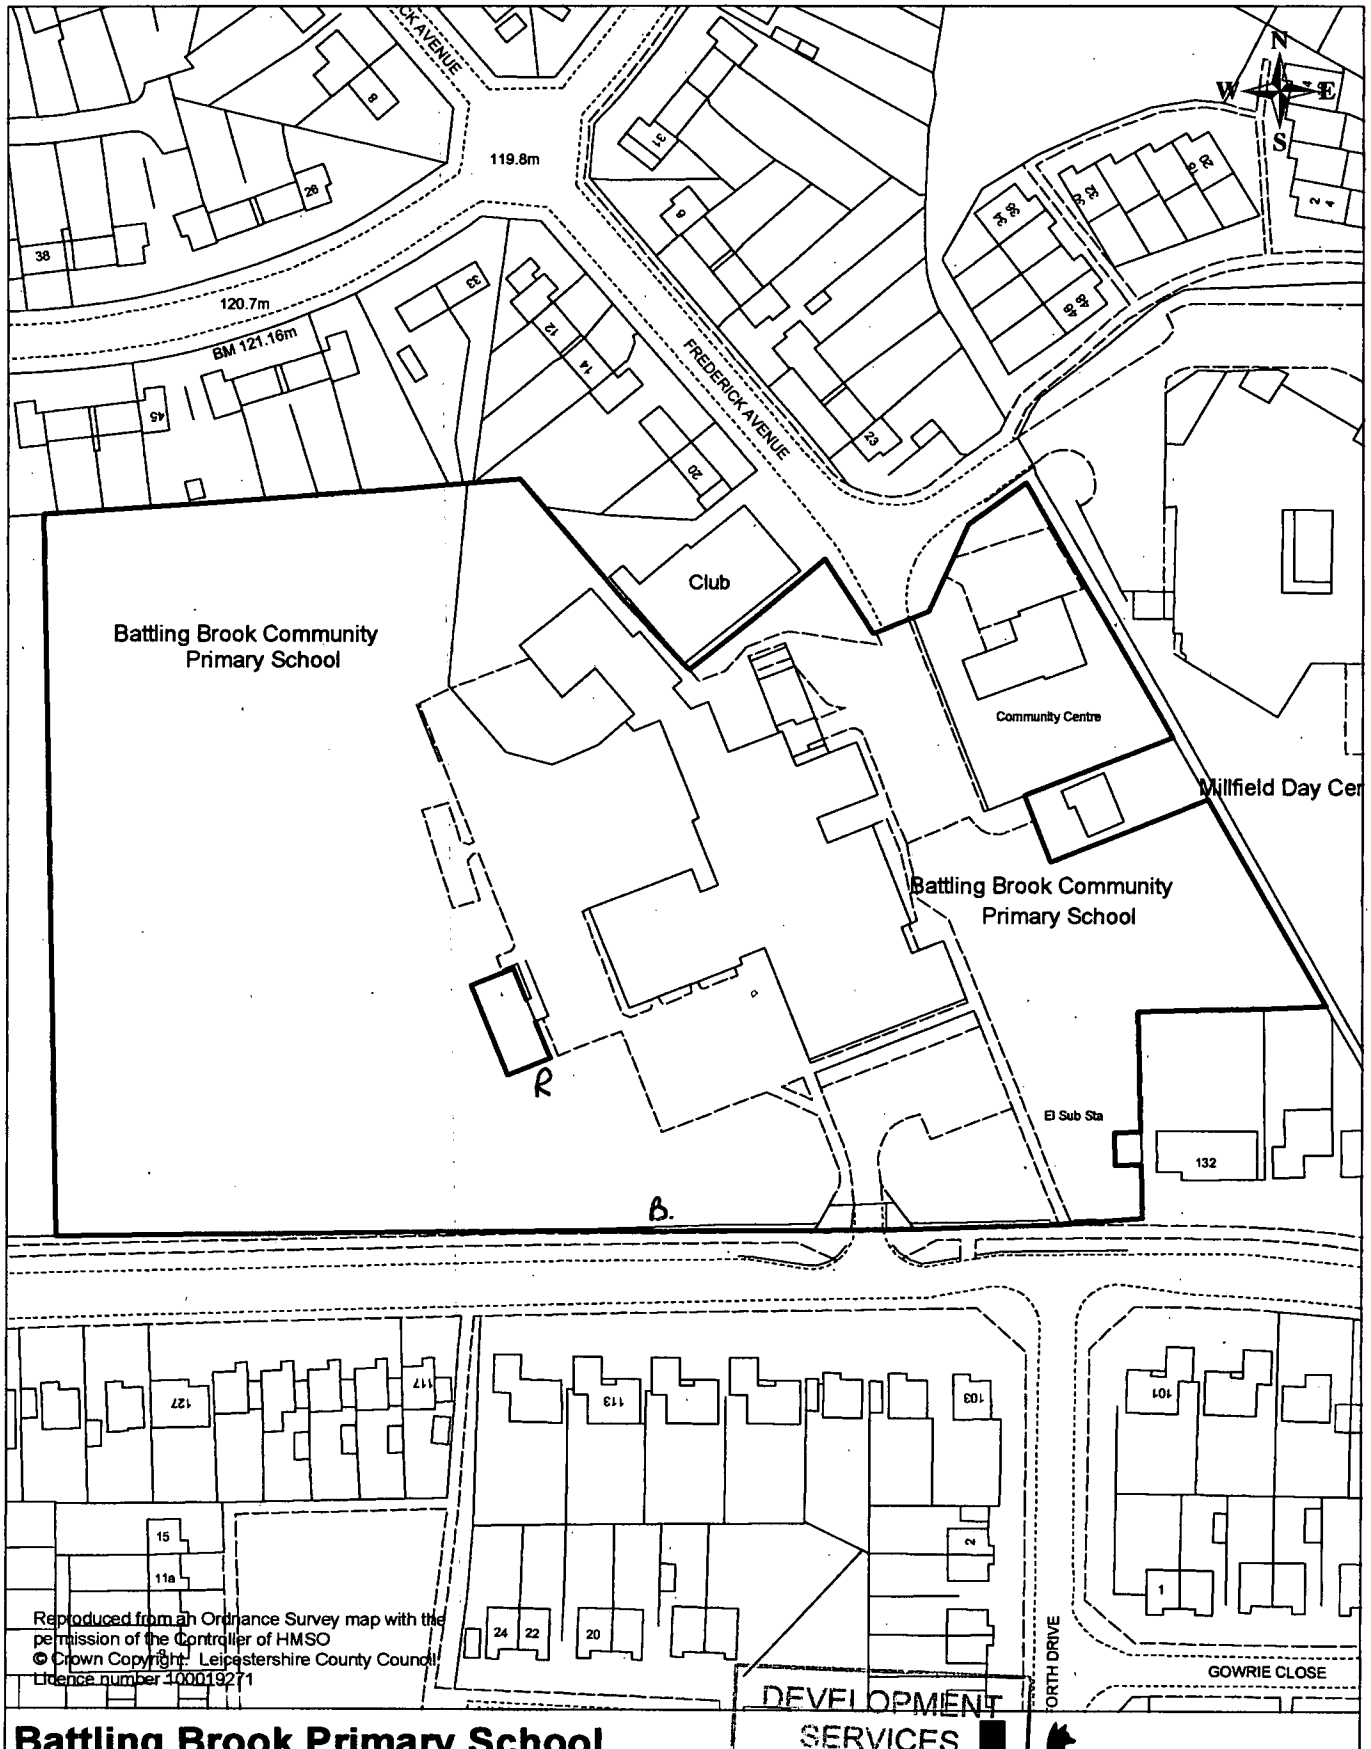

Reproduced from an Ordnance Survey map with the permission of the Controller of HMSO
© Crown Copyright. Leicestershire County Council
Licence number 100019271

Battling Brook Primary School, Hinckley

Compiled by M.Rose
11 June 2008

Scale 1:1250 @ A4
Planning Applications June 2008

DEVELOPMENT SERVICES
17 JUN 2008
RECEIVED

Leicestershire County Council
Property Services
Corporate Resources Department
County Hall, Glenfield.
Leicester. LE3 8RE
Tel:0116 232 3232