
Ownership.

Breach Farm, Breach Lane, Earl Shilton

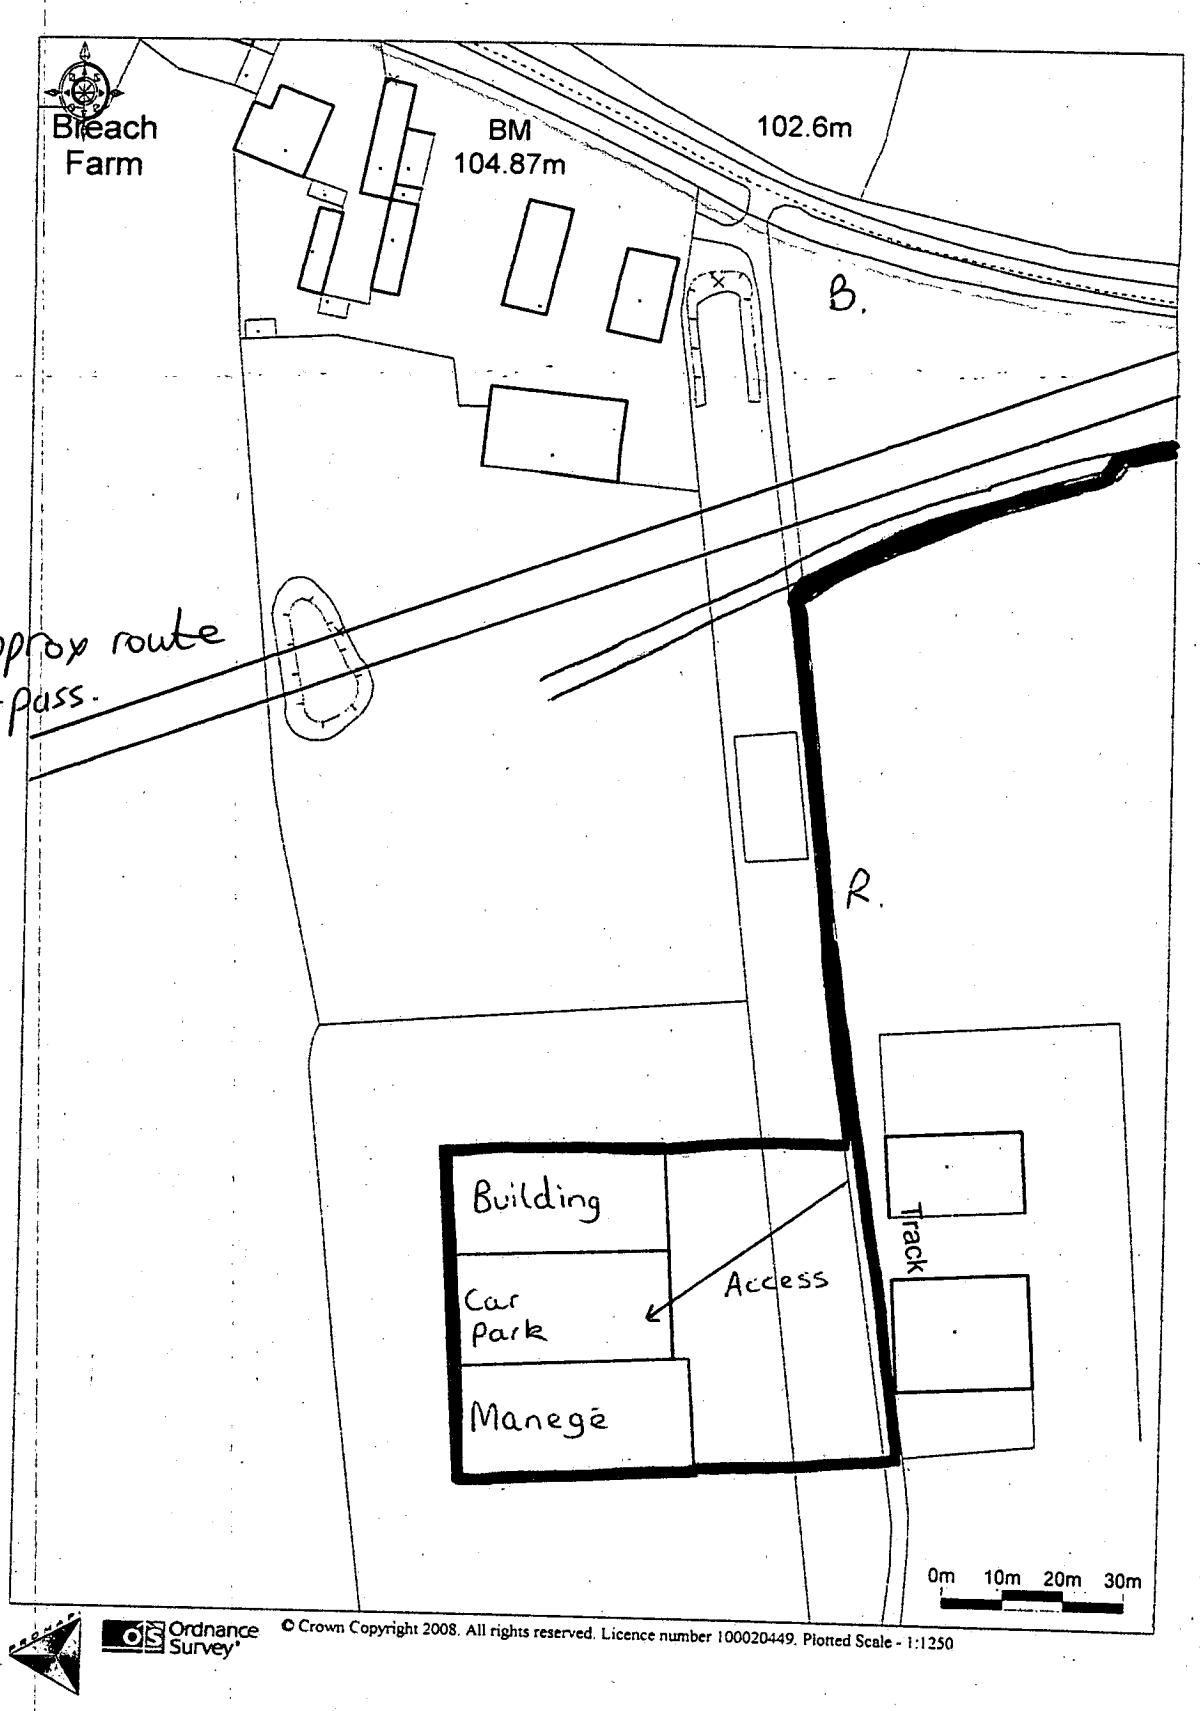

Ordnance Survey © Crown Copyright 2008. All rights reserved. Licence number 100020449. Plotted Scale - 1:1250