



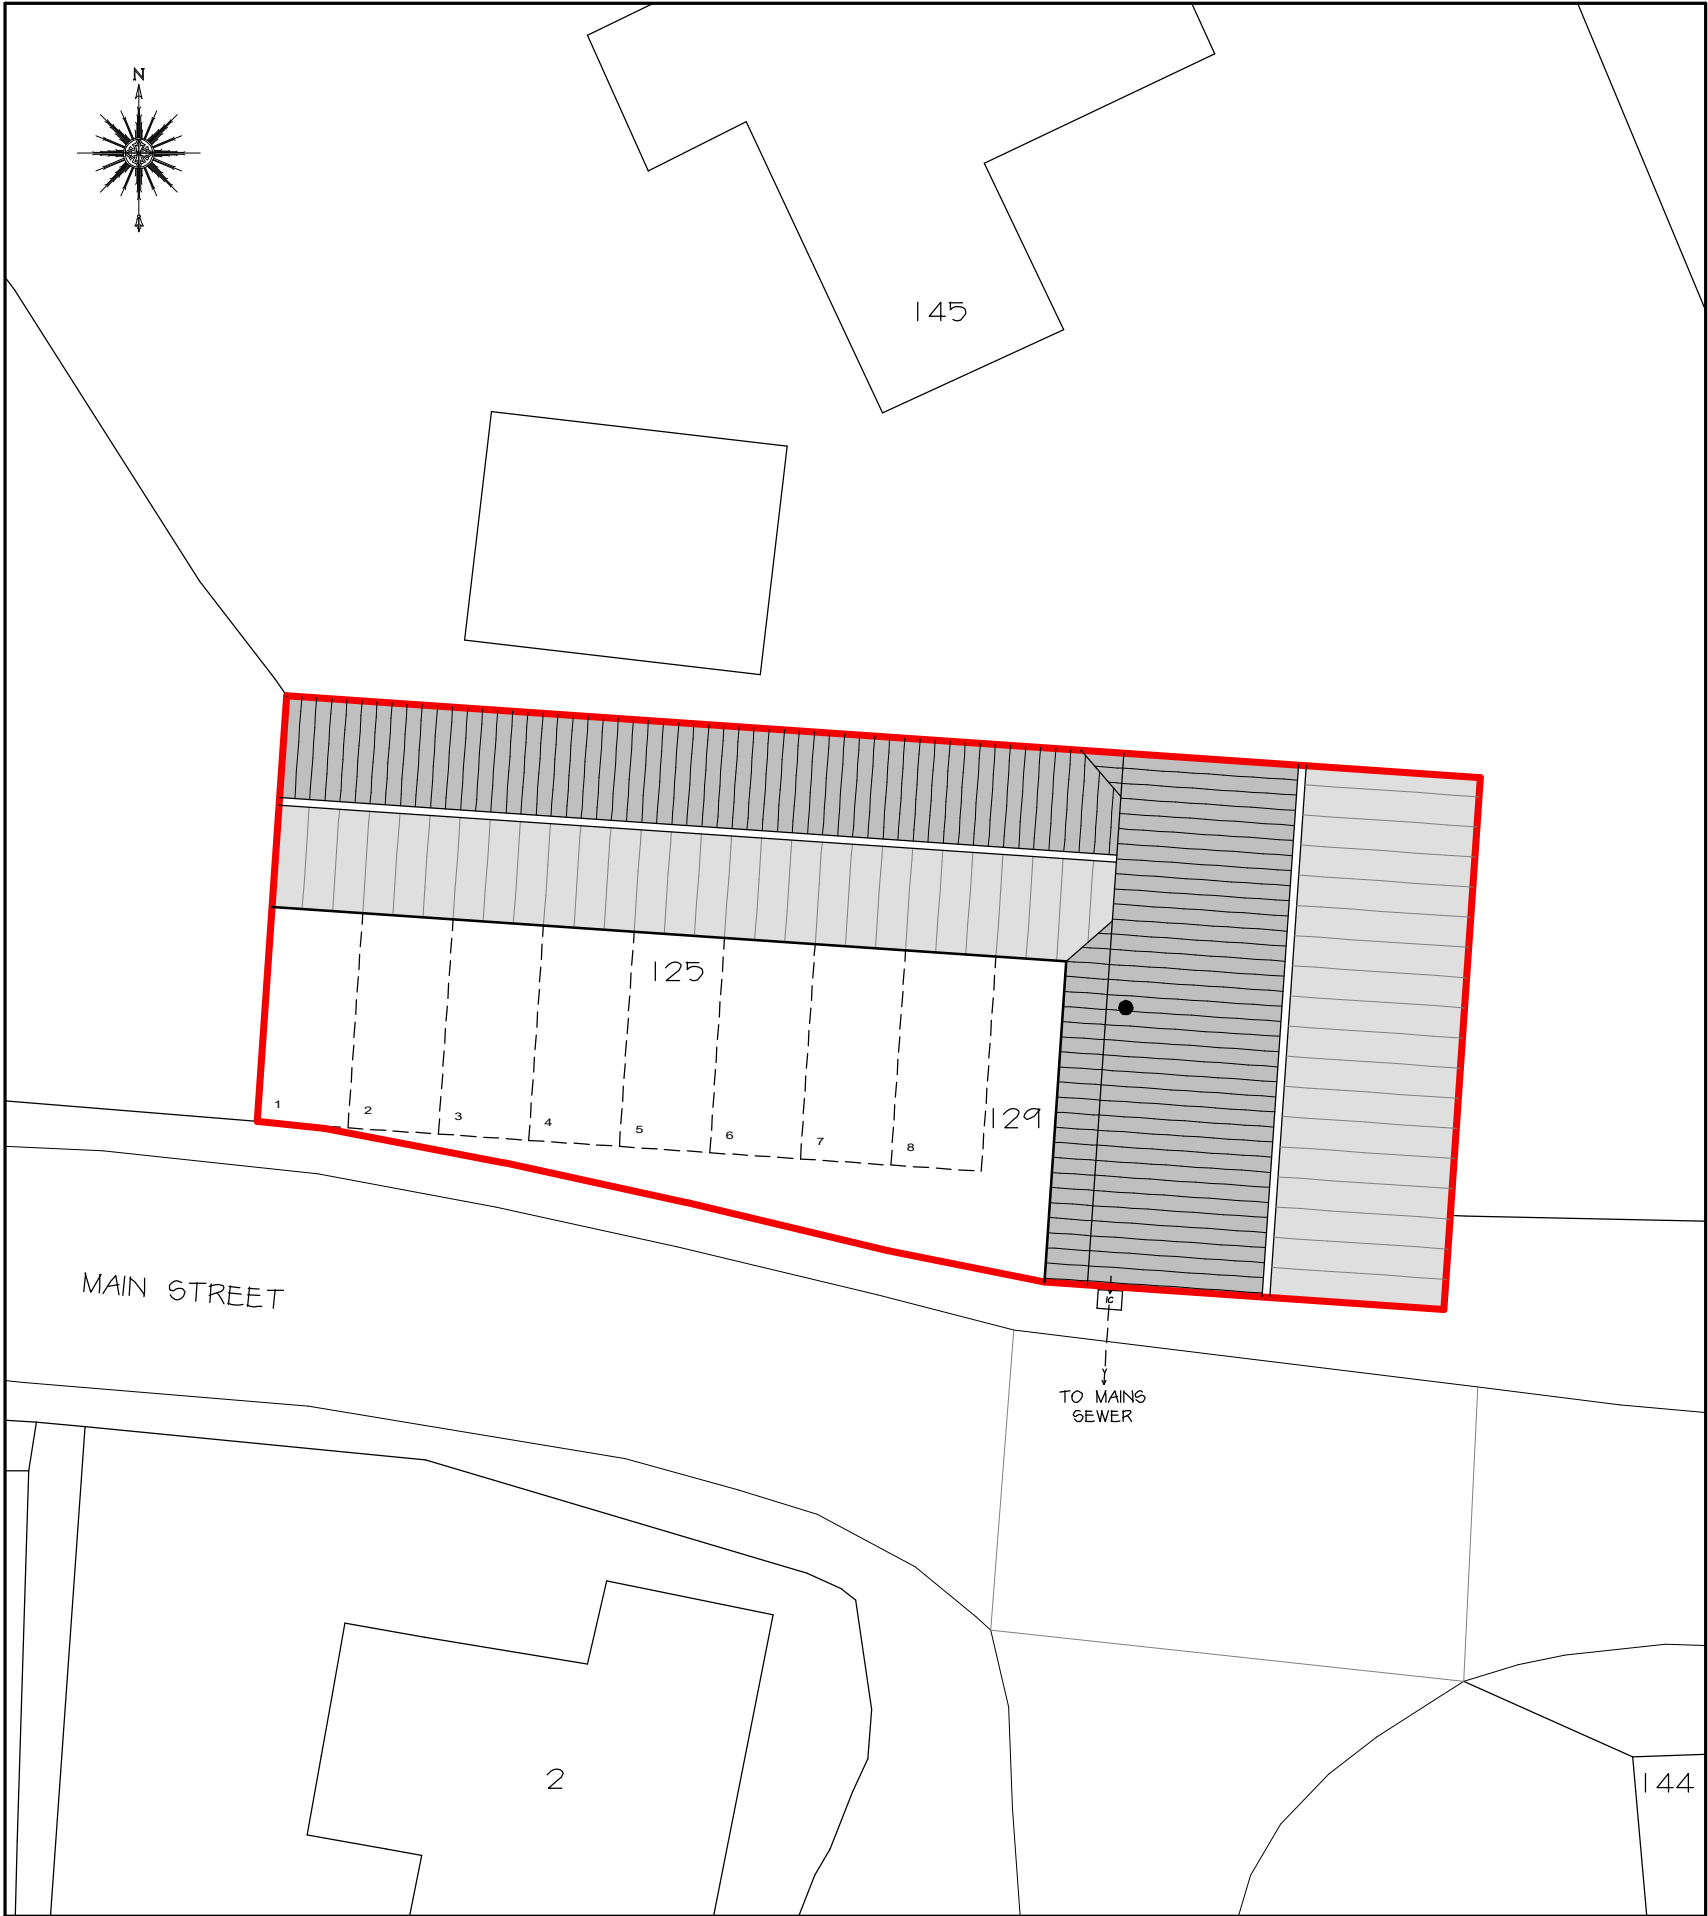

EXISTING BLOCK PLAN
1:200

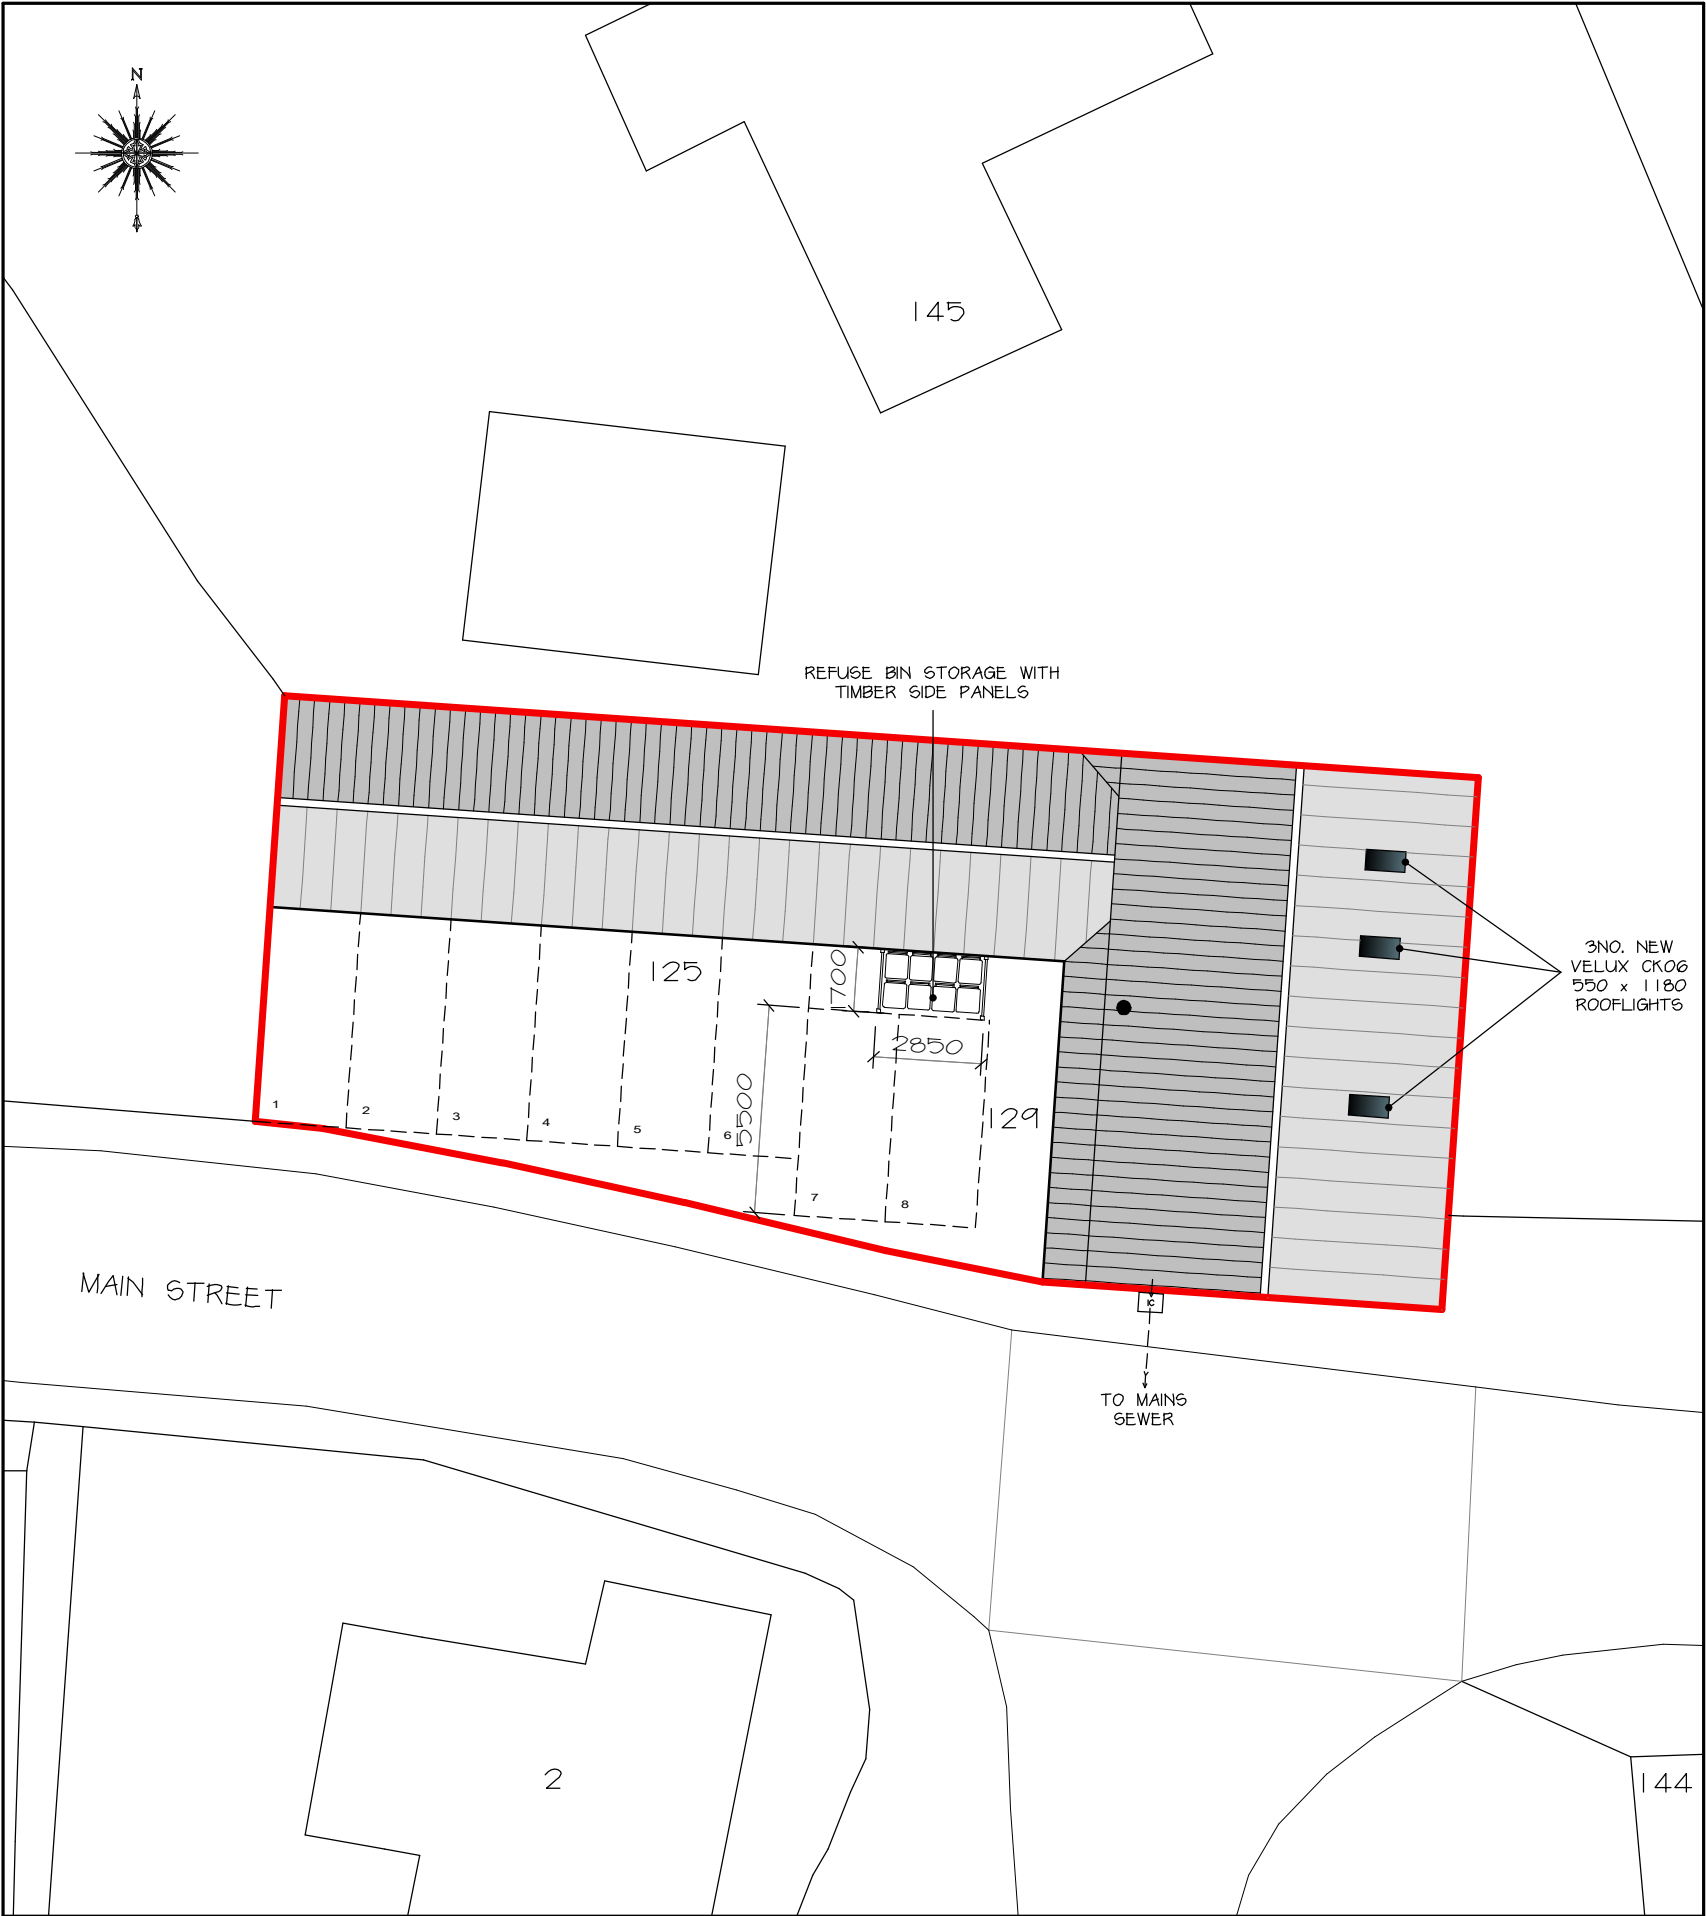

PROPOSED BLOCK PLAN
1:200



REPRODUCTION FROM THE ORDNANCE SURVEY NATIONAL GEOGRAPHIC DATABASE
BY PERMISSION OF ORDNANCE SURVEY ON BEHALF OF CONTROLLER OF HER MAJESTY'S
STATIONERY OFFICE © CROWN COPYRIGHT 2010. ALL RIGHT RESERVED-100047474.

PAPER SIZE: A2

NOTES

All dimensions must be checked on site and only scaled from this drawing for planning purposes only

	Date	Revisions
C	MAY 2023	REFUSE BIN STORAGE LAYOUT ADDED
B	DEC 2022	SCHEME AMENDED
A	SEP 2022	AMENDED FOR BUILDING CONTROL

© copyright

Client	SUNAR GOW (HATTON) LTD
--------	------------------------

Location	KAREEM'S BALTI 125-129 MAIN STREET NEWBOLD VERDON LEICESTER LE9 9NP
----------	---


Proposal	RETENTION OF COMMERCIAL UNIT CONVERSION OF RESTAURANT INTO NURSERY REMOVAL OF FLUE 2 NEW APARTMENTS ON FIRST FLOOR INCLUDING NEW ROOF LIGHTS, WINDOWS AND DOOR
----------	---

Drawing Title	EXISTING & PROPOSED BLOCK PLANS
---------------	------------------------------------

Scale	1:200
-------	-------

Date	OCT 2020	Drawn by	MRP
------	----------	----------	-----

Drg No.	J3116-02	Revision	C
---------	----------	----------	---

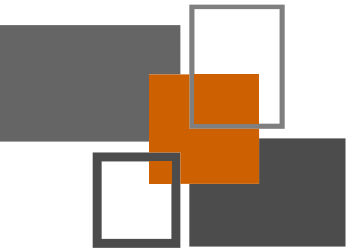

MAKING PLANS
architecture

Ivy Lodge, Twyford Road, Willington, Derby. DE65 6DE
T/F 01283 703160 E info@makingplans-architecture.co.uk
W www.makingplans-architecture.co.uk