




Drawings are for L.A. approval only and do not constitute construction drawings.
All dimensions to be checked on site before works commence. Agent to be advised of any discrepancies.

Extent of Dormer
Hipped Roof to Gable

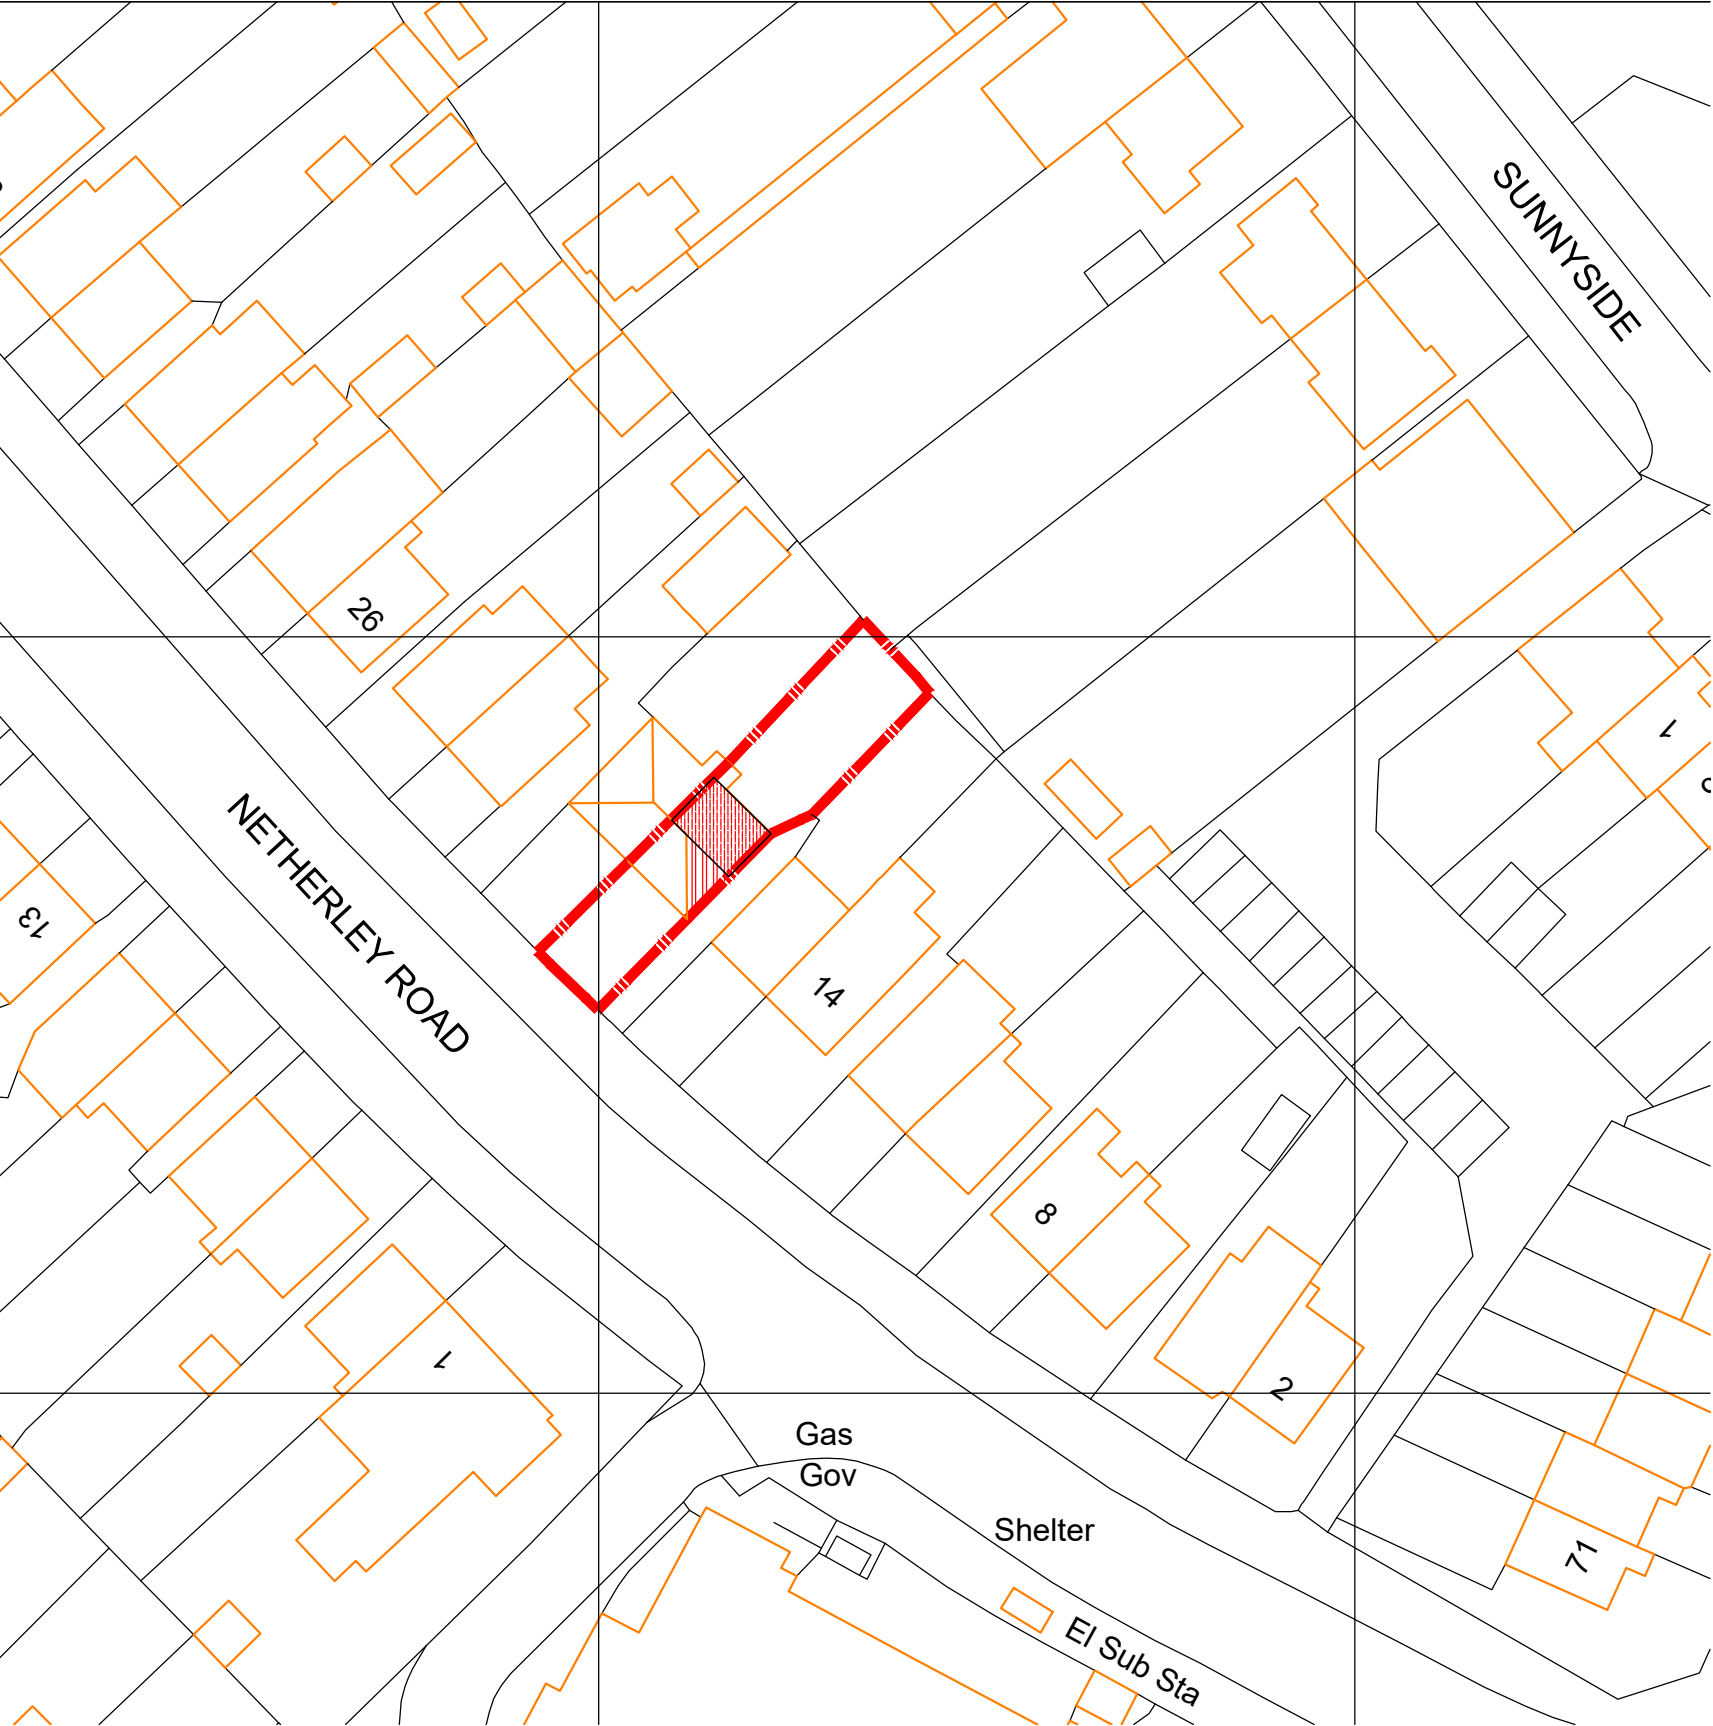


1:500 Location Plan

Site Location Plan

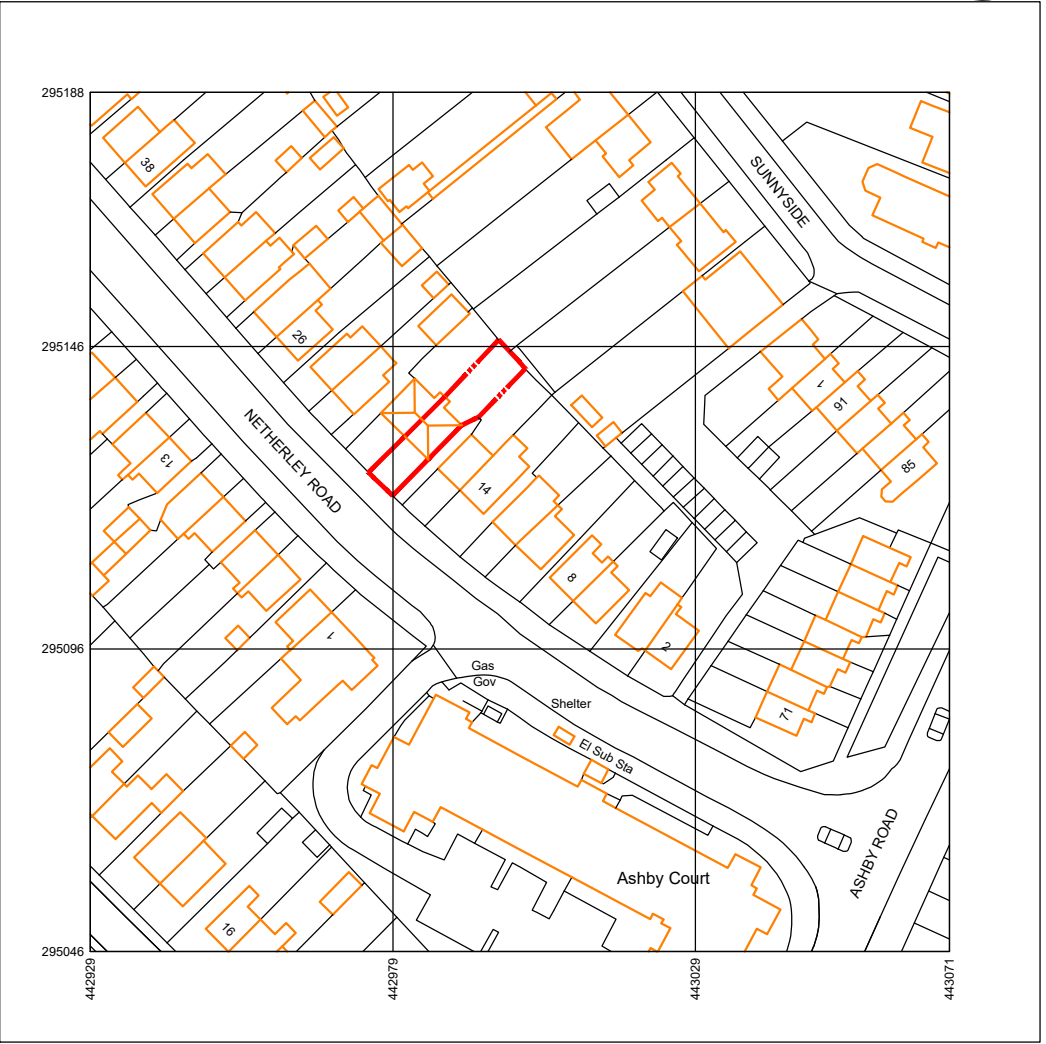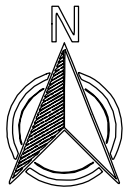

Produced on 05 May 2023 from the Ordnance Survey National Geographic Database and incorporating surveyed revision available at this date.
This map shows the area bounded by 442929 295046, 443071 295046, 443071 295188, 442929 295188, 442929 295046.
Crown copyright and database rights 2023 OS 100054135. Supplied by copla ltd trading as UKPlanningMaps.com a licensed Ordnance Survey partner (OS 100054135).
Data licence expires 05 May 2024. Unique plan reference: v2c/945888/1275867

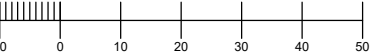

1:1250 Site Location Plan



Revision Notes: Rev.A - 19.05.2023 - Scale bar added.	
Client: Mr and Mrs Adcock	
Project: 18 Netherley Road, Hinckley. LE10 0RF.	
Drawing Title: Site Location Plan	
Drawing Number: Adcock-002	Revision: A
Scale: 1:1250:500@A3	Date: May 2023
Drawn By: lgb	Checked By: lgb