
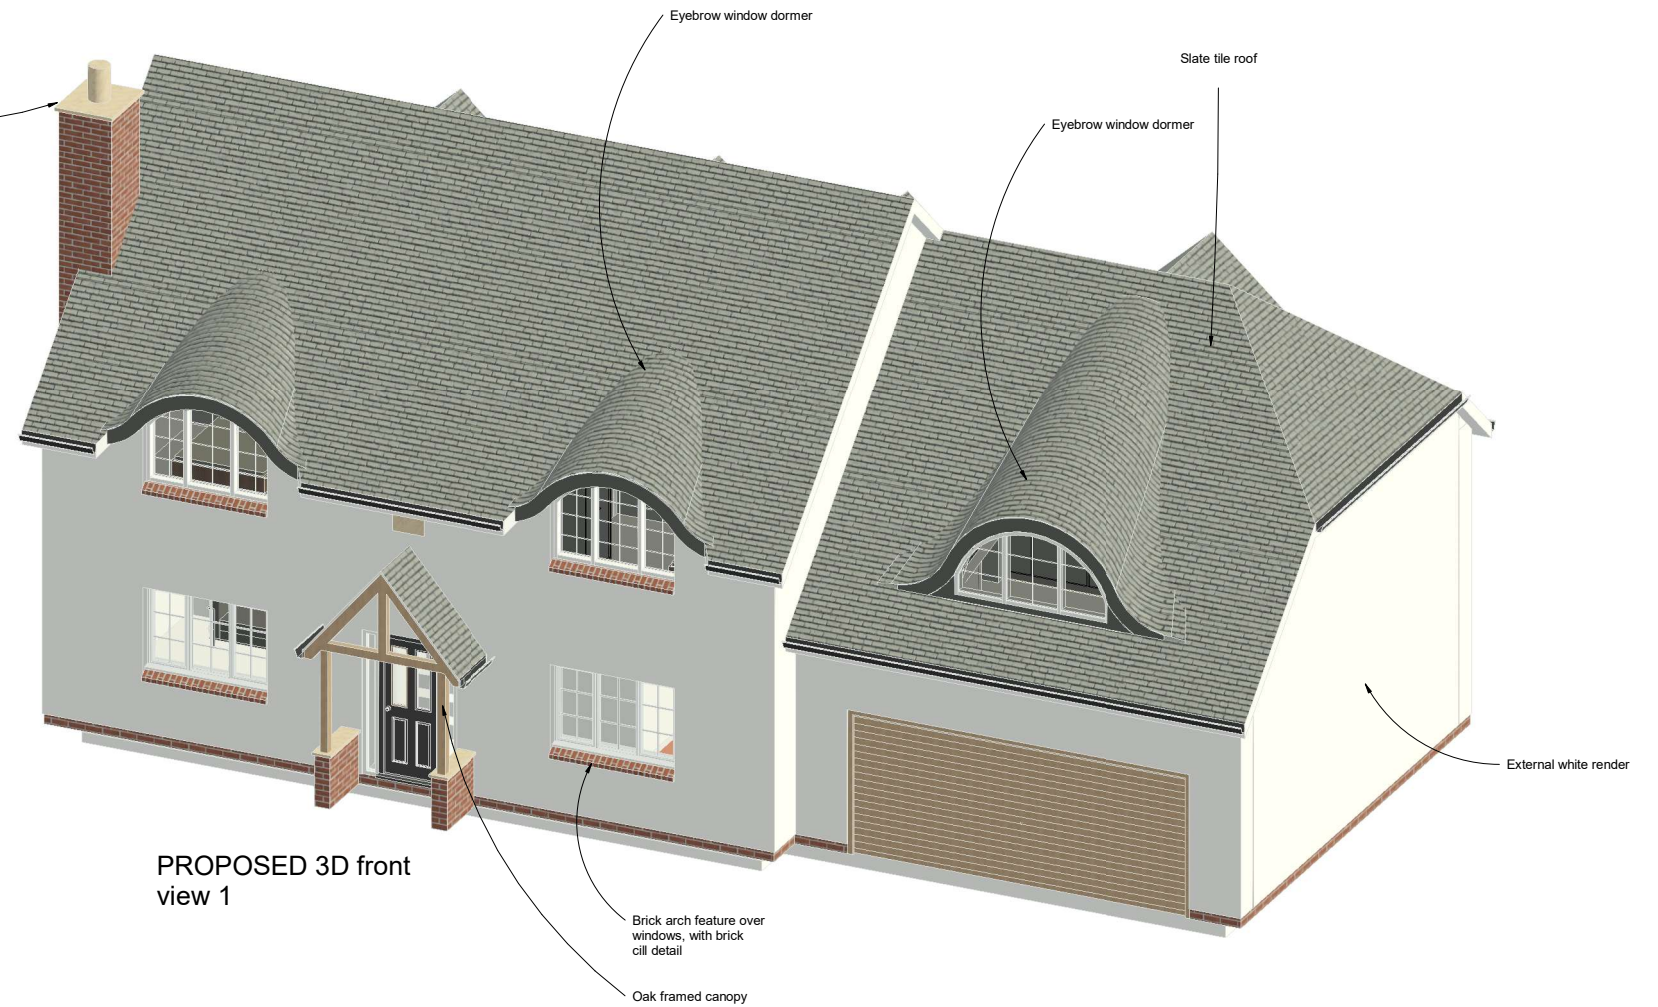



[illegible]

PROPOSED 3D rear
view



PROPOSED 3D front
view 1

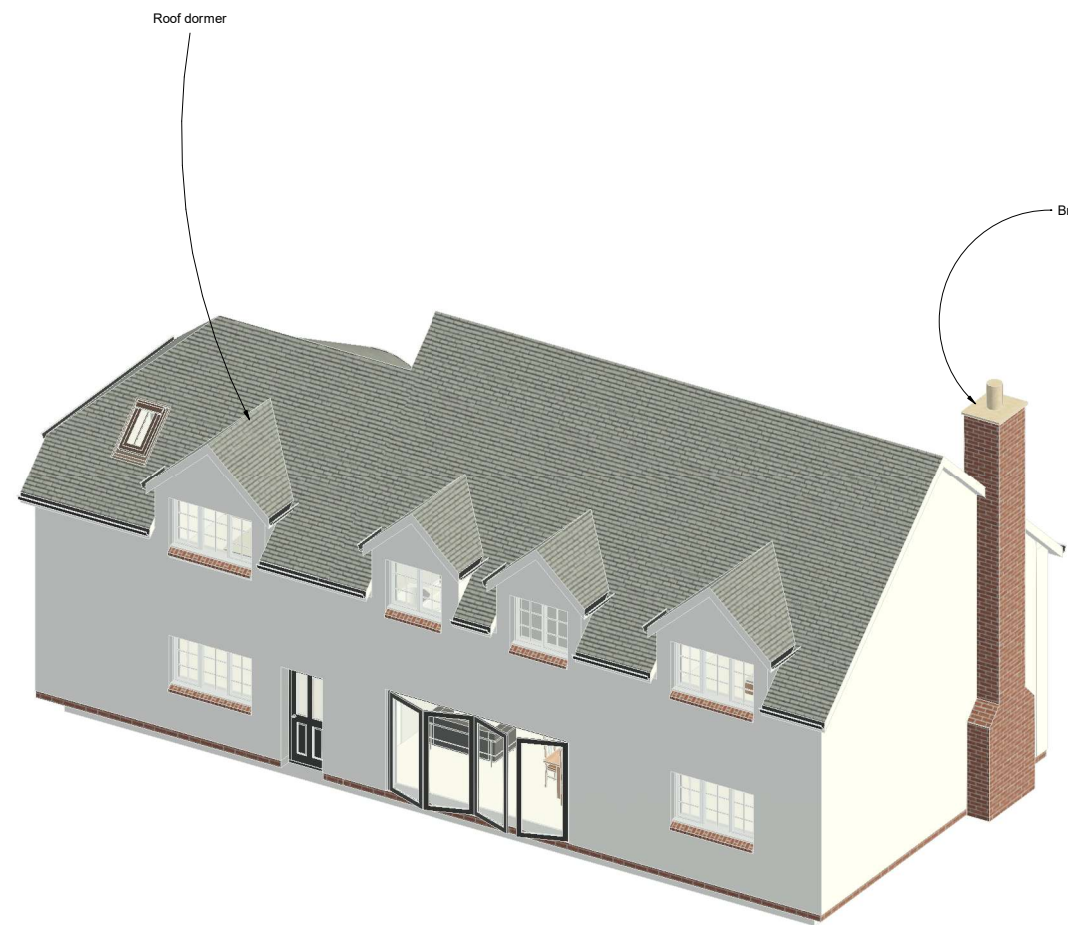

PROPOSED 3D front
view 2

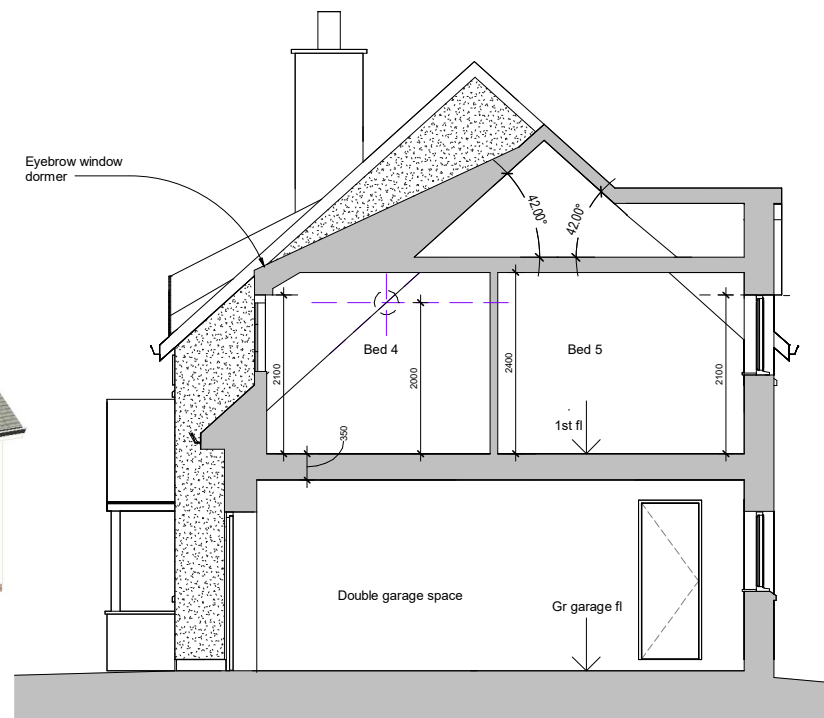

PROPOSED SECTION BB2
scale 1:50

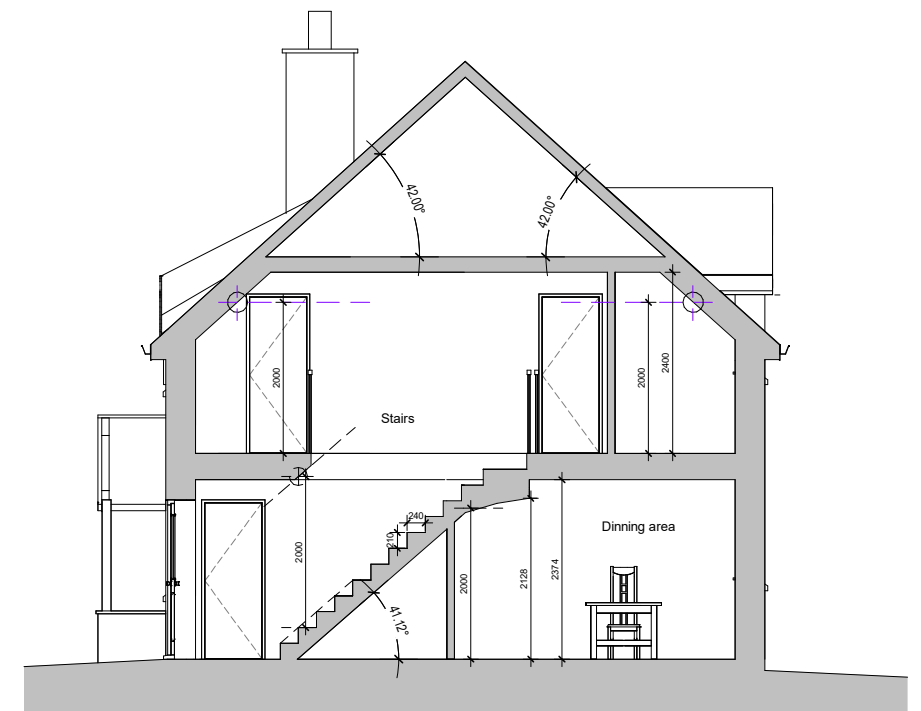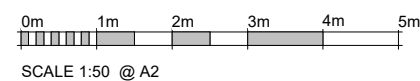

PROPOSED SECTION BB3
scale 1:50

Client: Mr and Mrs Rumble			
Project Title Proposed new house Station RD Stoke Golding		19 Station Road Hinckley Leicestershire LE10 1AW Tel: 01455 635 665 Fax: 01455 618 971 www.hayward-architects.co.uk	
Drawing Title House 3D views and sections Option 3			
Scale nts	Date 2019.03	Sheet A1	Job No. 22-62
Author RD	Checked by LW		Drawing No. 13 C
THE COPYRIGHT OF THIS DRAWING IS RESERVED BY HAYWARD ARCHITECTS LTD. NO REPRODUCTION IN ANY FORM, STORED IN ANY MANNER OR BY ANY MEANS WITHOUT THE PRIOR WRITTEN PERMISSION OF THE COPYRIGHT HOLDER. NO PART OF THIS DRAWING AND ANY FINISHED DRAWING ARE TO BE USED		Status	COMMENT