
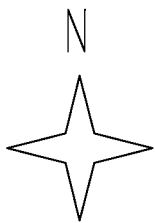


Stanfords VectorMap

6 Shakespeare Drive, Hinckley, Leics, LE10 0BG

REF:0699028

Plan No 1609/BP

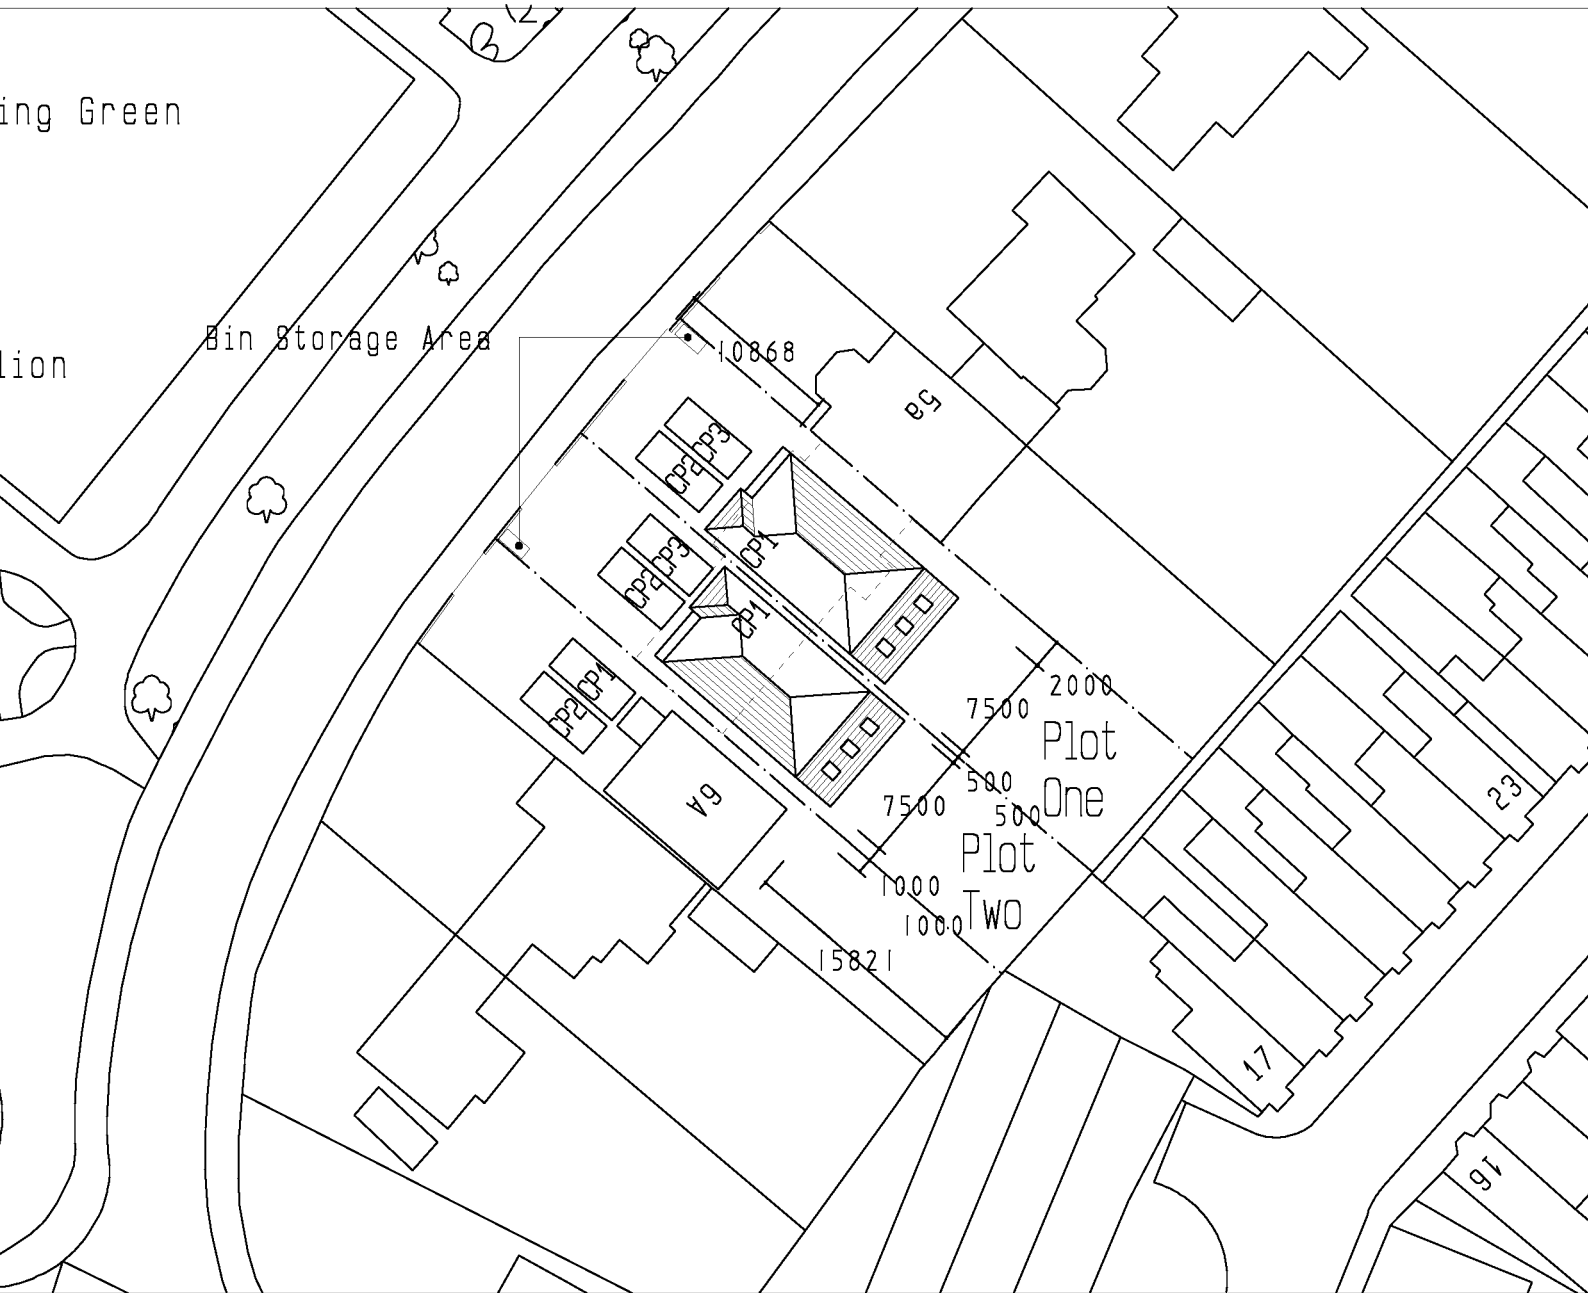

Scale, 1:500
Sheet, A4



© Crown Copyright and database rights 2023 OS 100035409
Reproduction in whole or in part is prohibited
without the prior permission of Ordnance Survey.