amended plan
planning ref No 11/00282/FUL
June 2011

DEVELOPMENT SERVICES
03 OCT 2011
RECEIVED

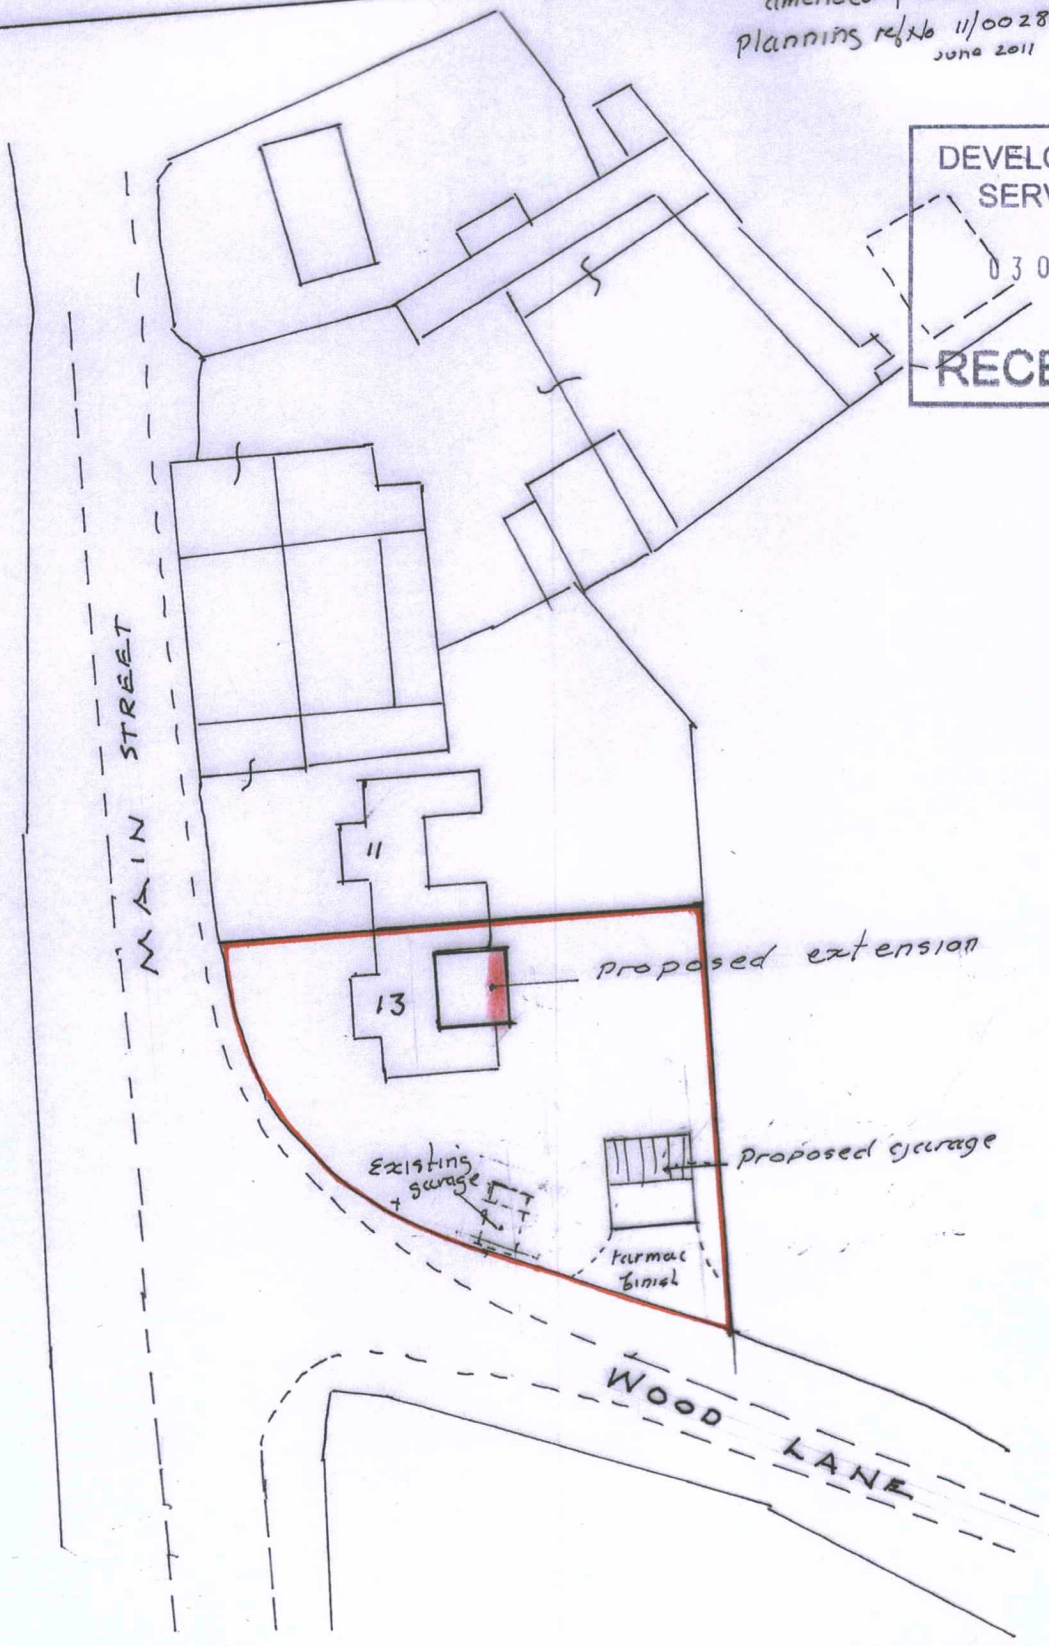

Scale 1:500

PROPOSED EXTENSION and GARAGE
at No 13 MAIN STREET NORTON Juxta TWYCROSS
for MR & MRS E E THOMPSON