

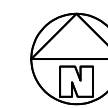


- Key:**
- Removed Element
 - Lintel
 - Drain Run
 - Existing Solid Brick Wall
 - Existing Stud Wall
 - Site Boundary
 - Proposed 350mm Cavity Wall

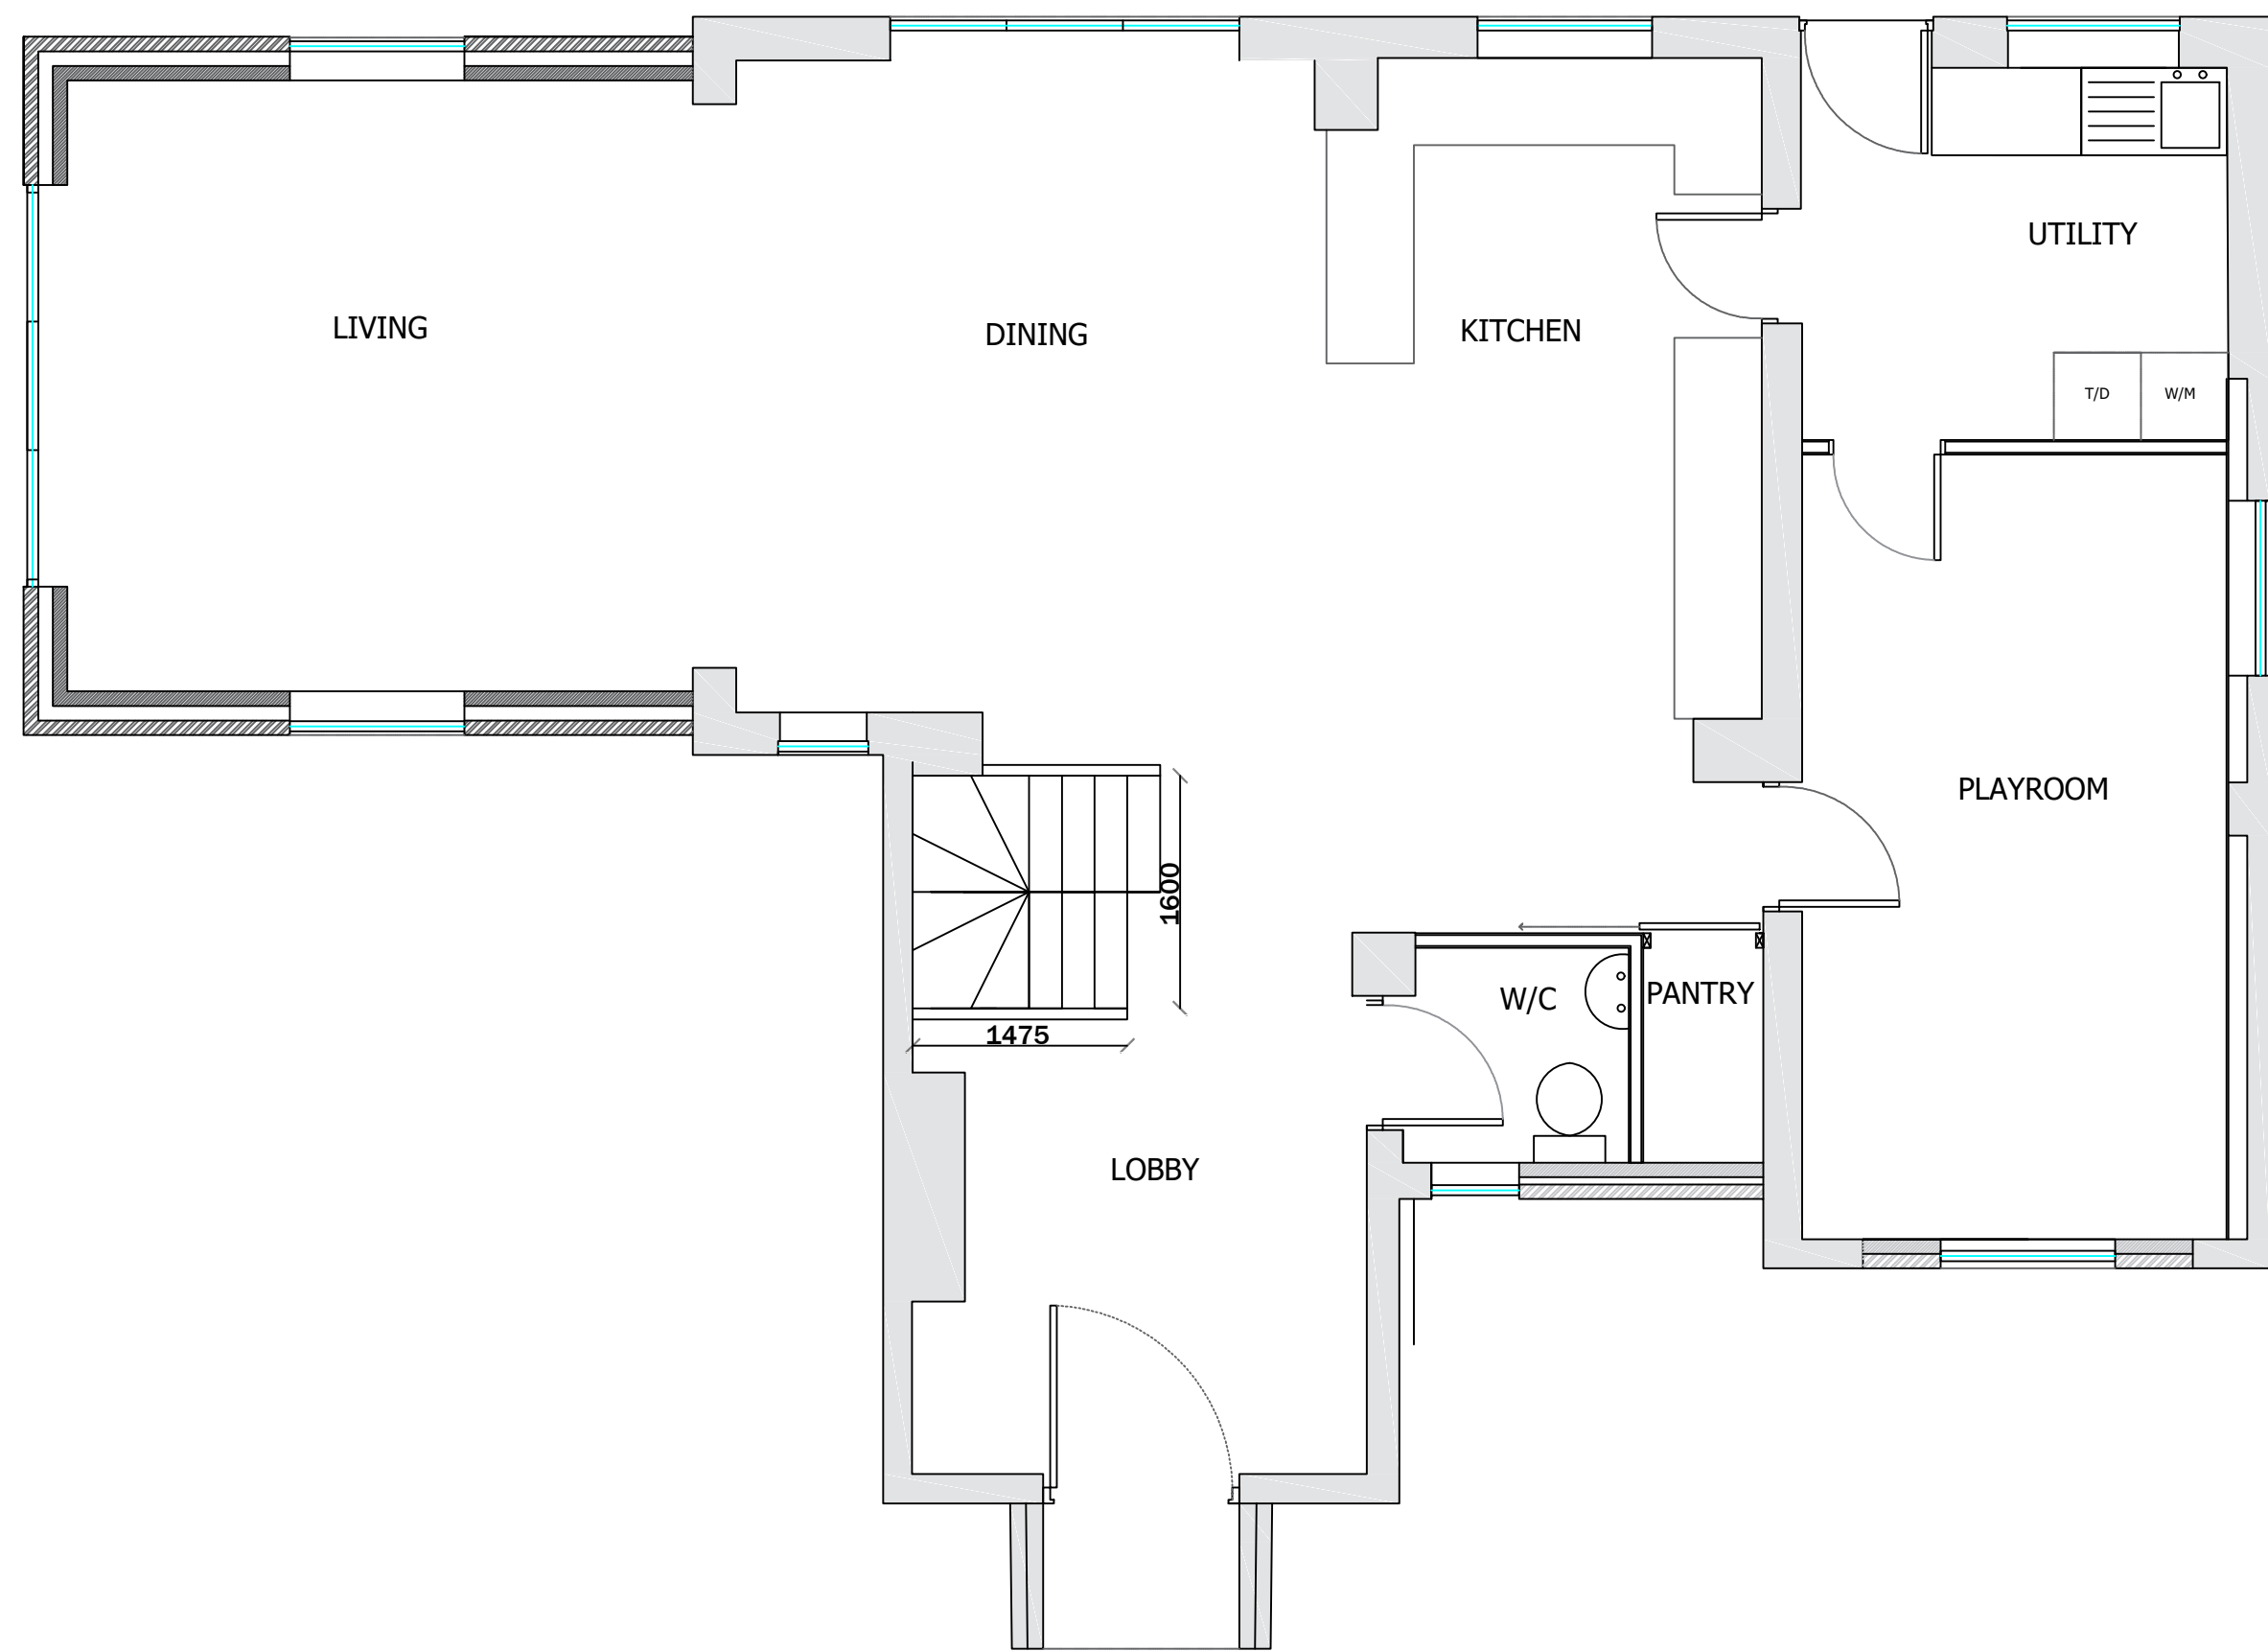

Site Ownership Boundary
1:1250 @ A1
- 1175m²

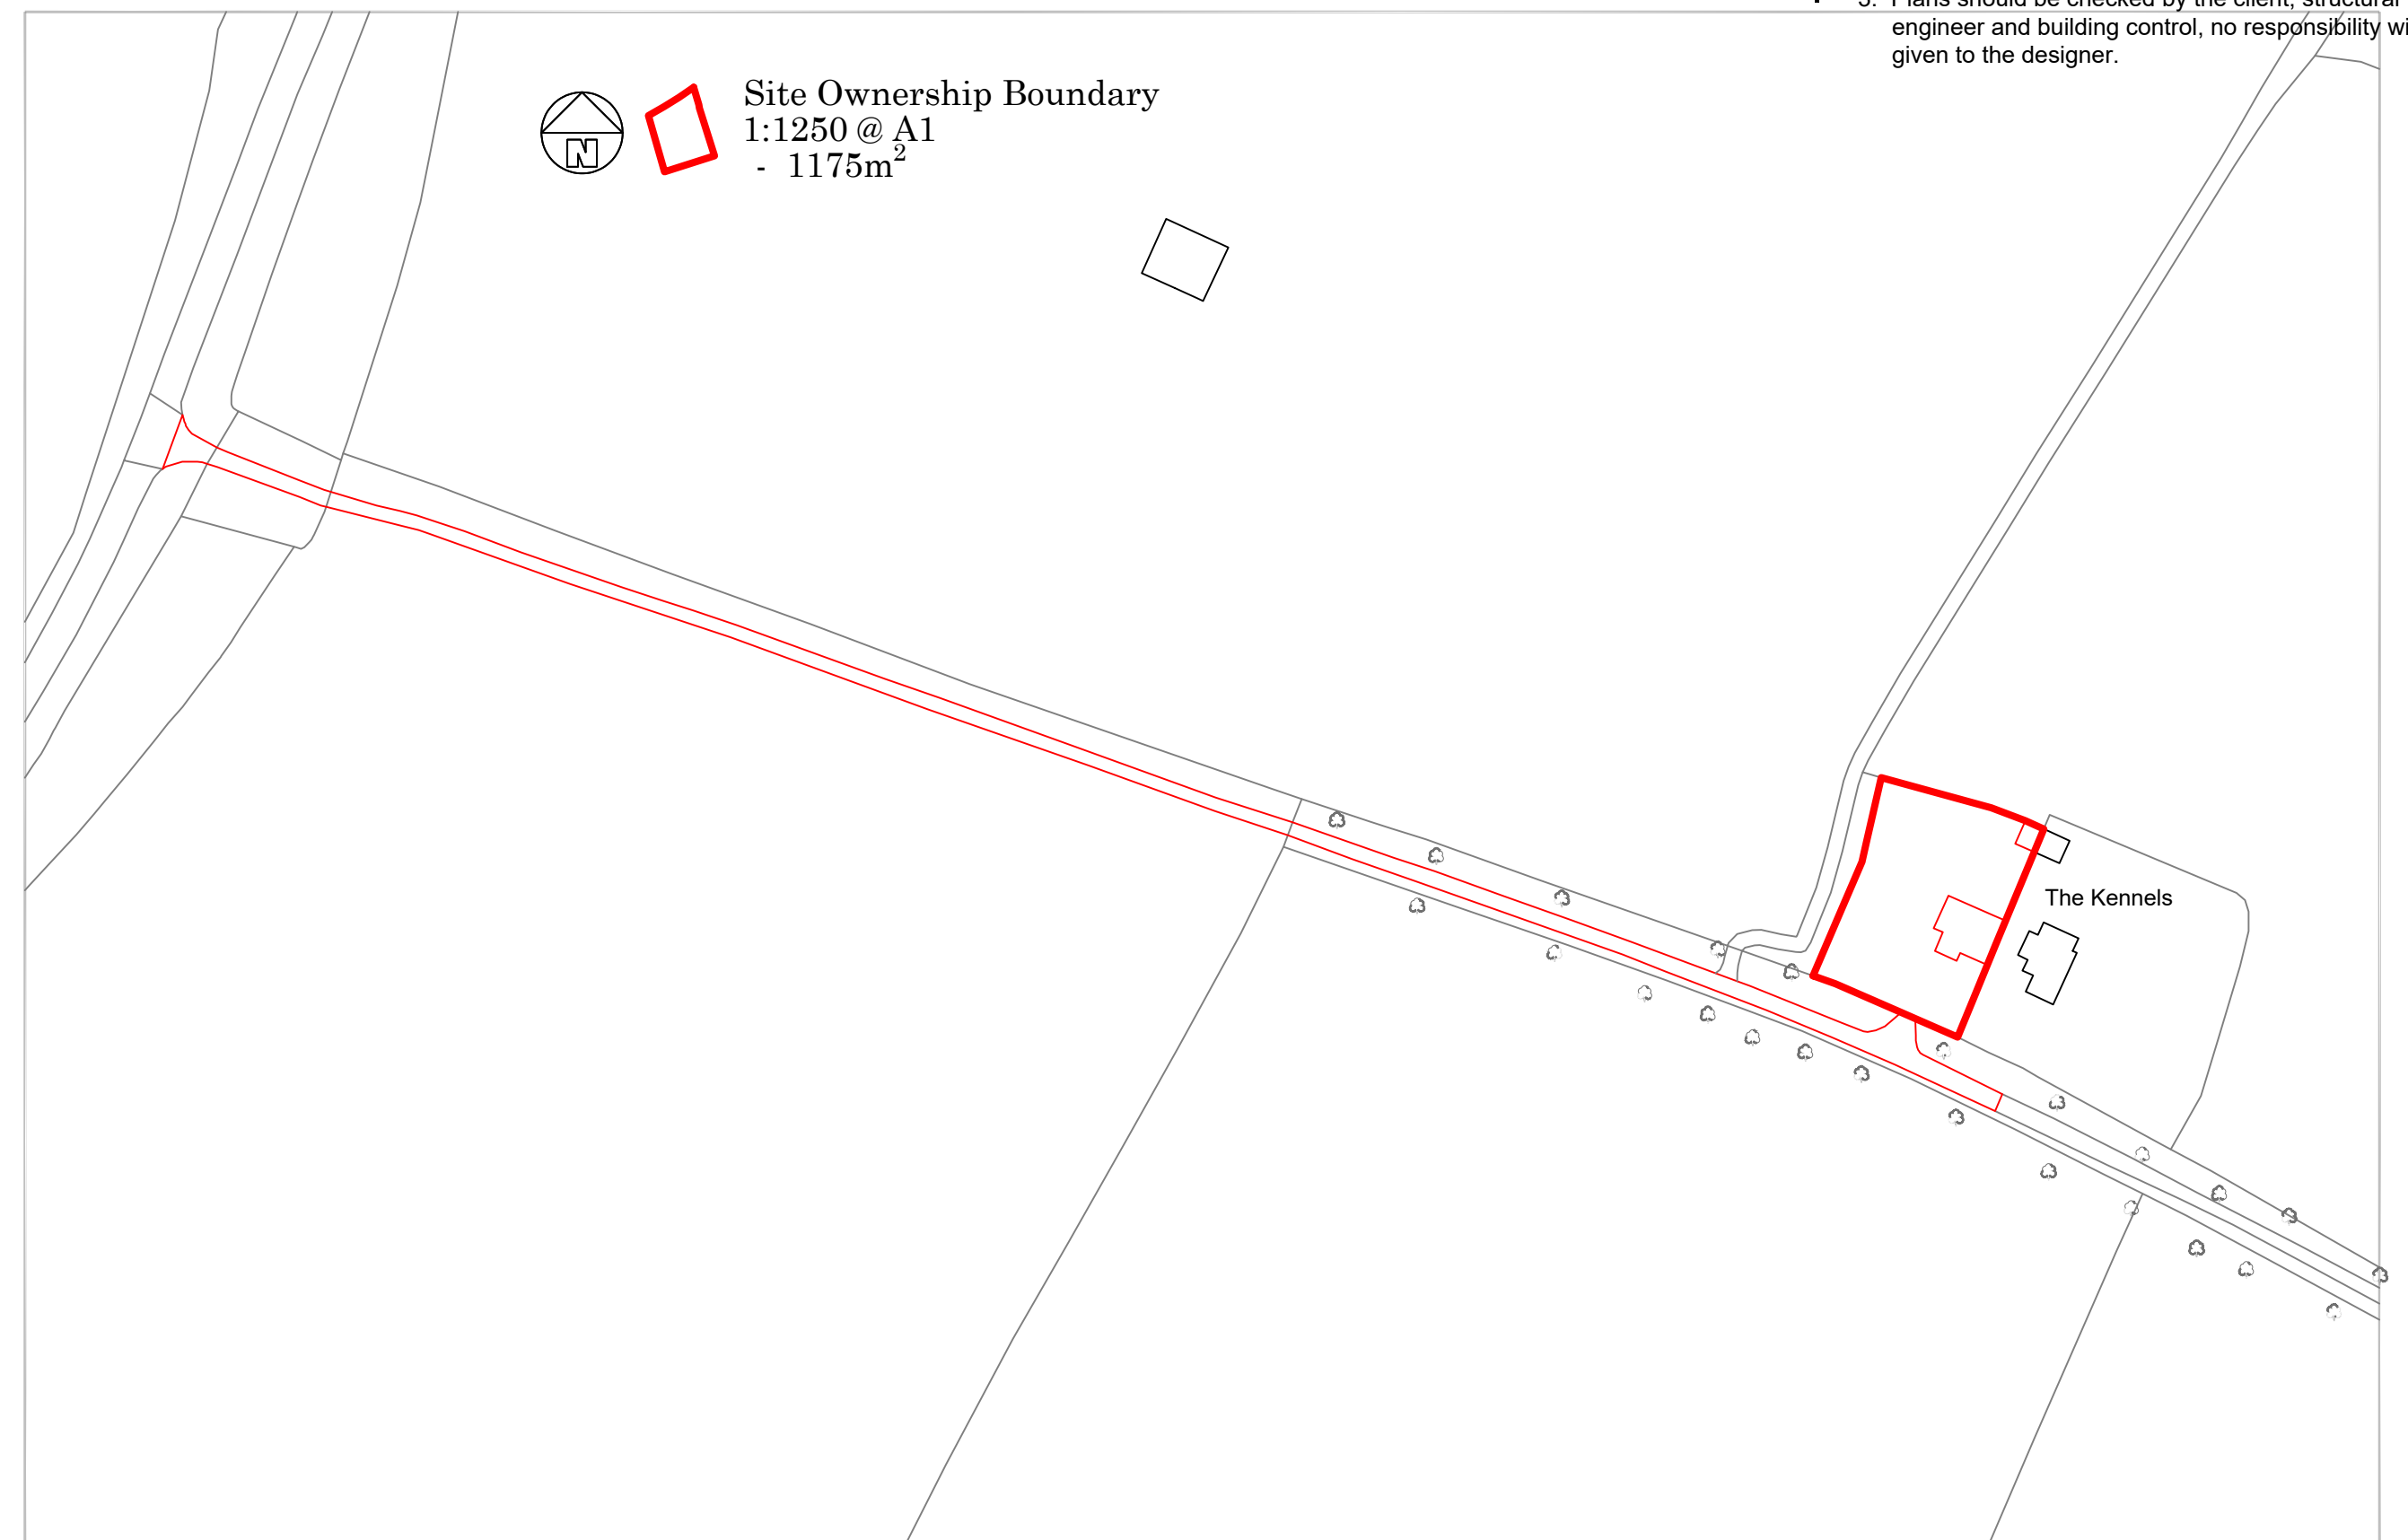


No

Note

1. ONLY TO BE SCALED WHEN PRINTED AT A1

2. All dimensions in mm unless indicated.

3. Plans should be checked by the client, structural engineer and building control, no responsibility will be given to the designer.

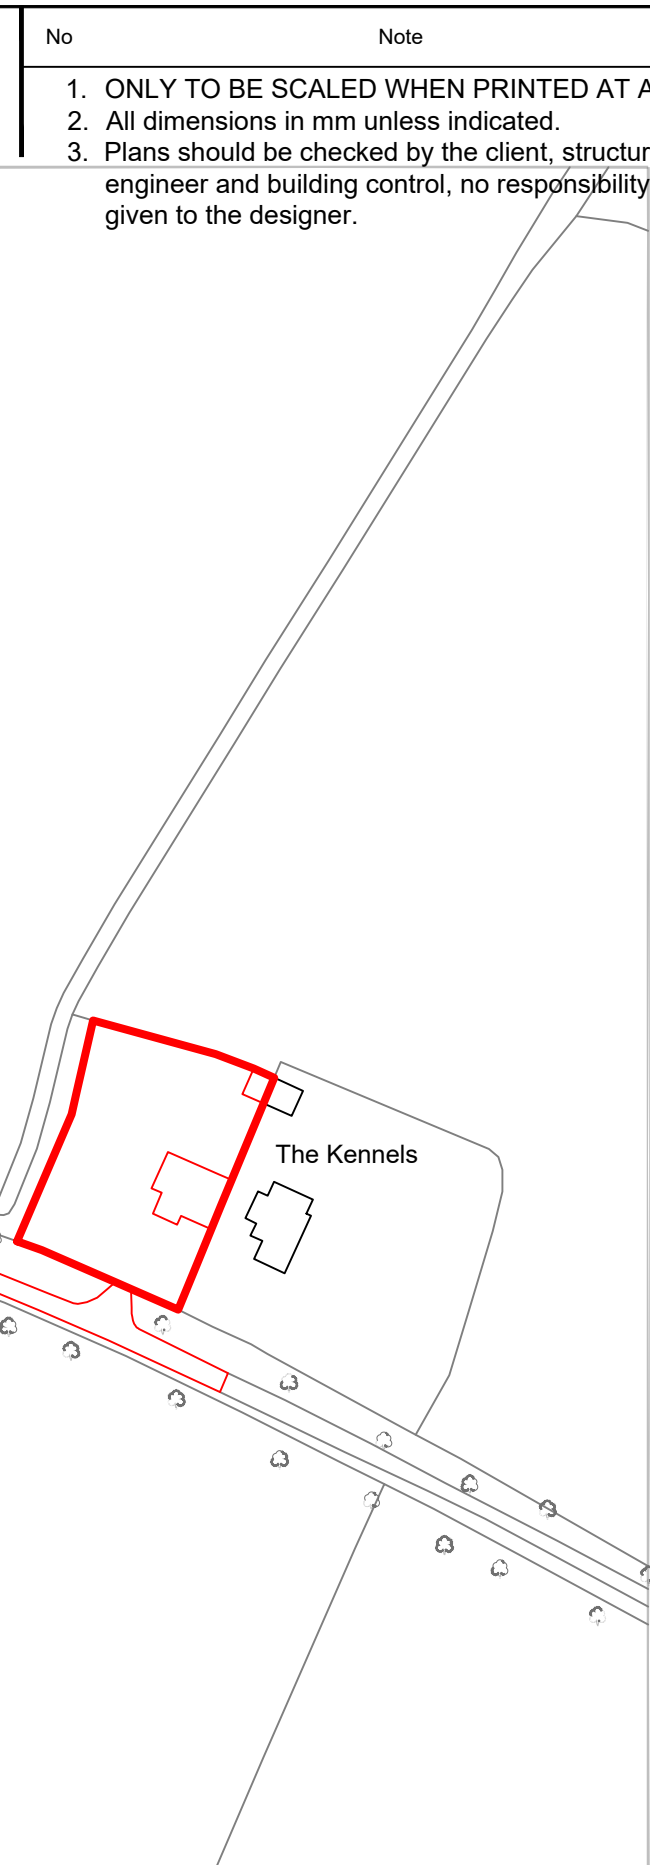

Rev	By	Date	Description	Chk'd	
Ladbury Architectural Design WILLIAM LADBURY 6 HEReward WAY NUNEATON CV10 0FA TEL : 07841354894 ladburyw@gmail.com					
					

Project:

2 KENNEL COTTAGES
GOPSALL, CV9 3QJ

Drawing Title:

EXISTING GROUND FLOOR
PLAN / SITE LOCATION PLAN

A1

Drawn	Chk'd	Appd	Status	Date
WLADBURY			PLANNING	12.11.2023
Scale @ A1			1:50/1:1250	

Drawing No:

2KENNEL-PS23-01

Rev