
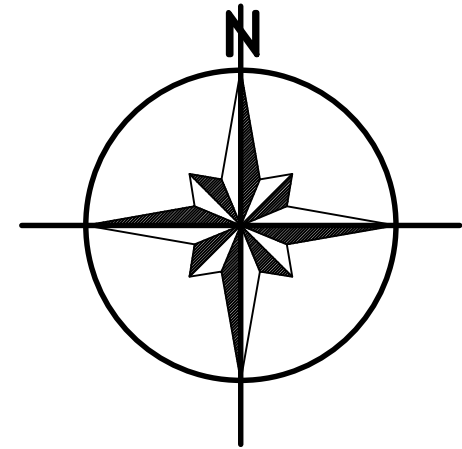


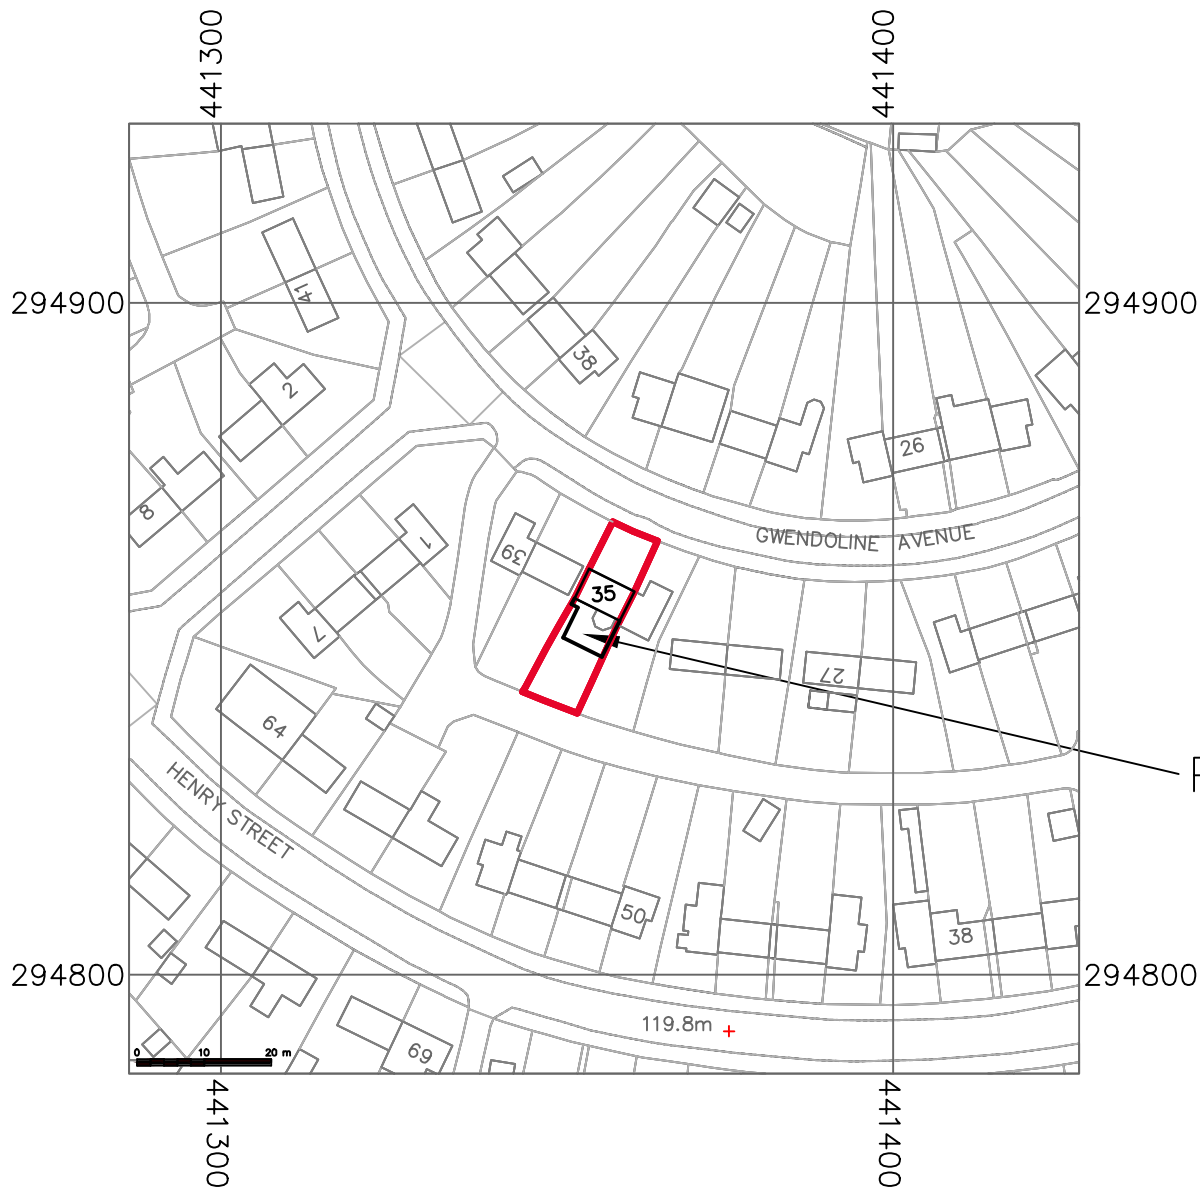

Proposed Development

Project 35 Gwendoline Avenue Hinckley LE10 0YE For Mr Bill Moss	
Title SITE LOCATION PLAN	
Drawn	Date 15-04-2025
Checked	Drawing Number 25430/P06
Scale 1:1250	

REV.	DATE	DESCRIPTION
-	25/04/25	PRELIMINARY ISSUE