

Materials Key

In plan/section view






Window Schedule (W x H)

Ground Floor

[illegible]

SECTION A

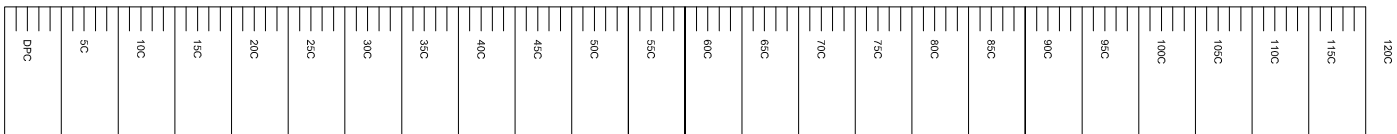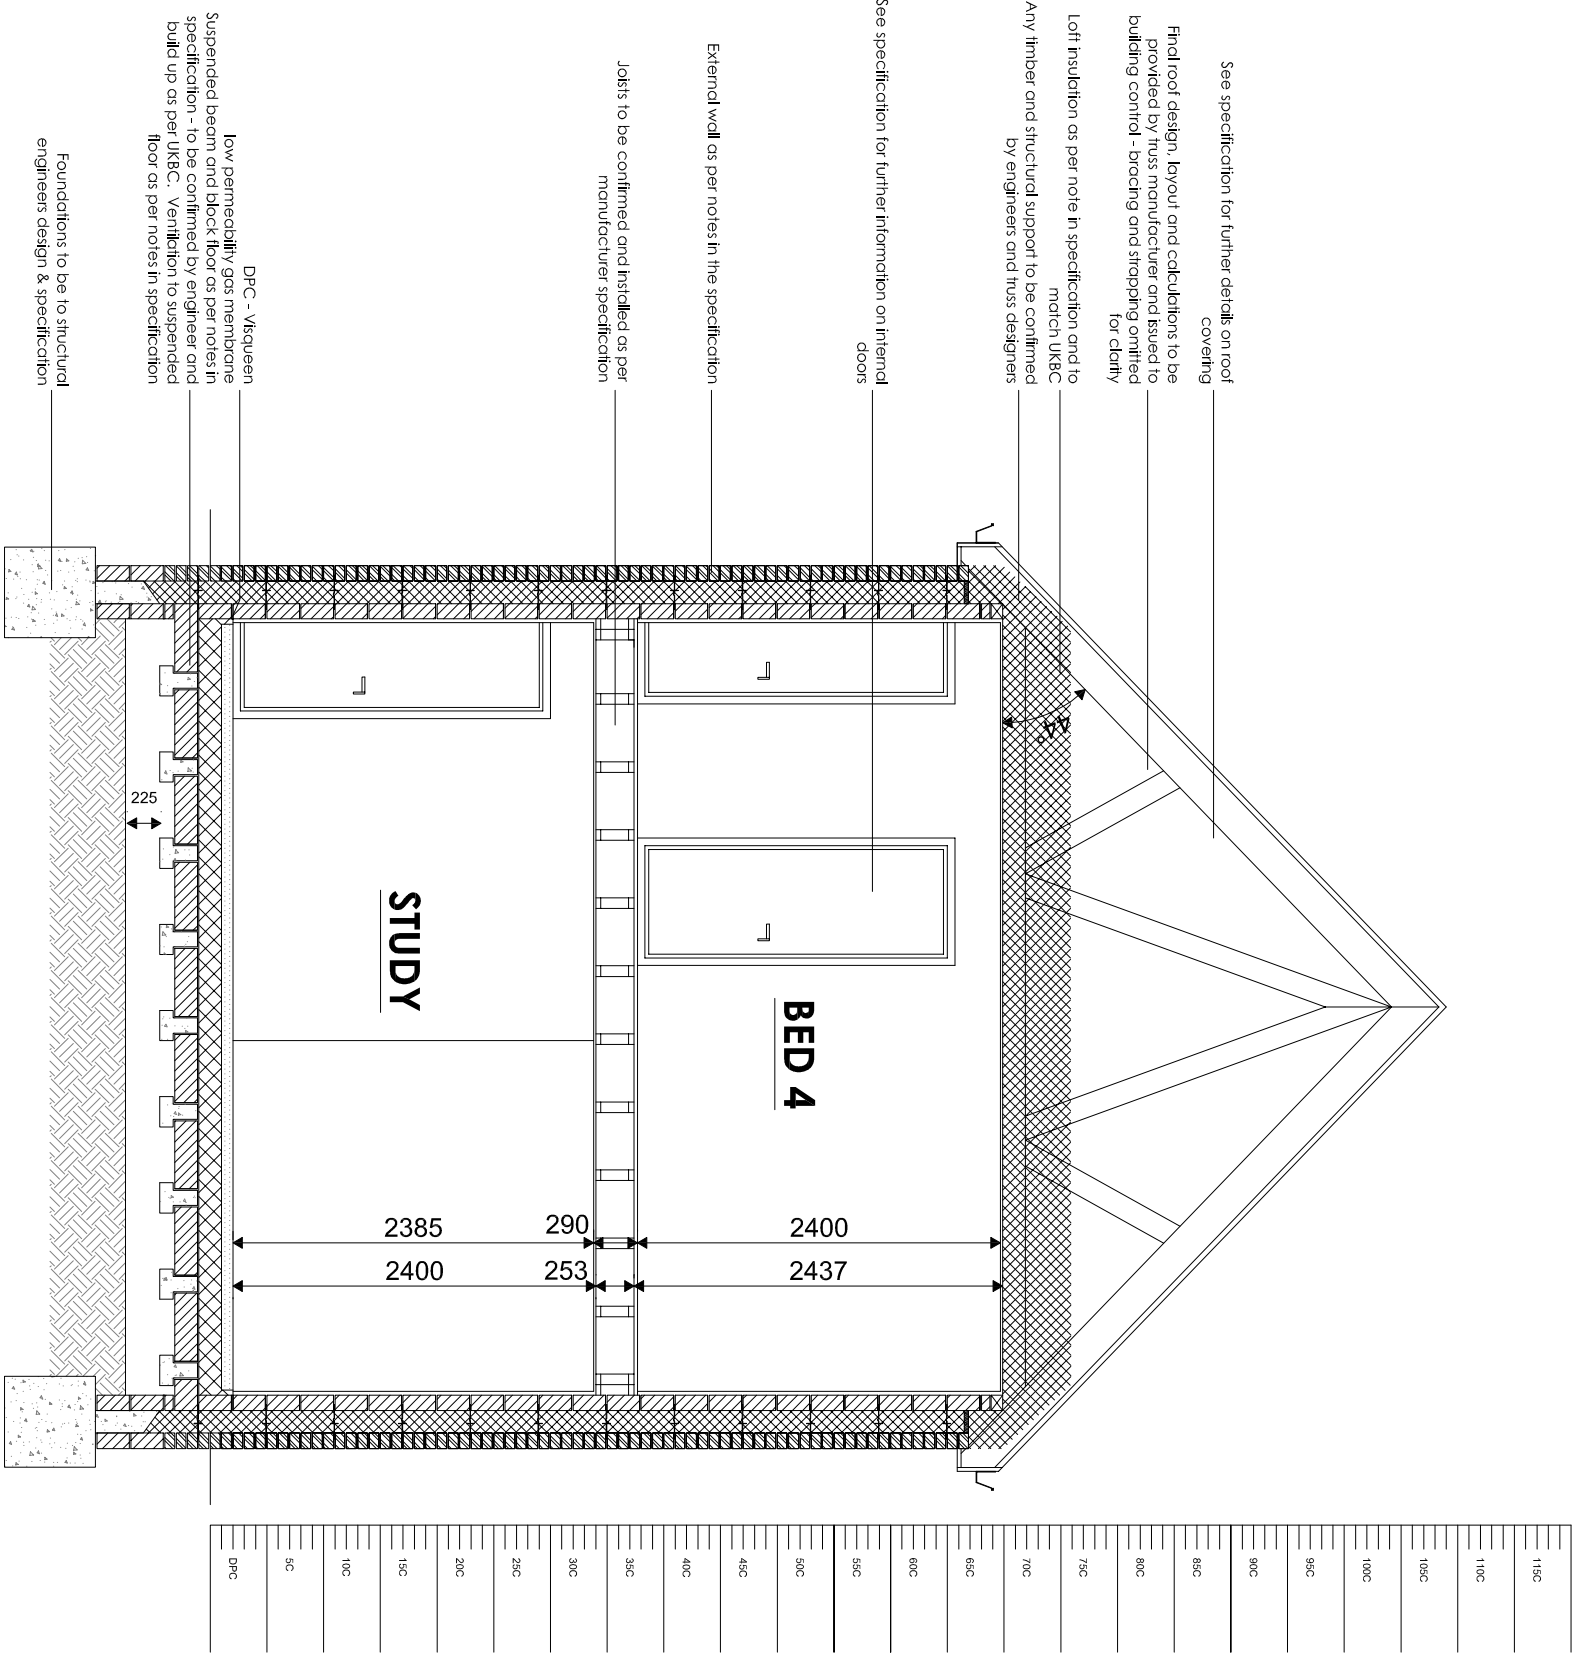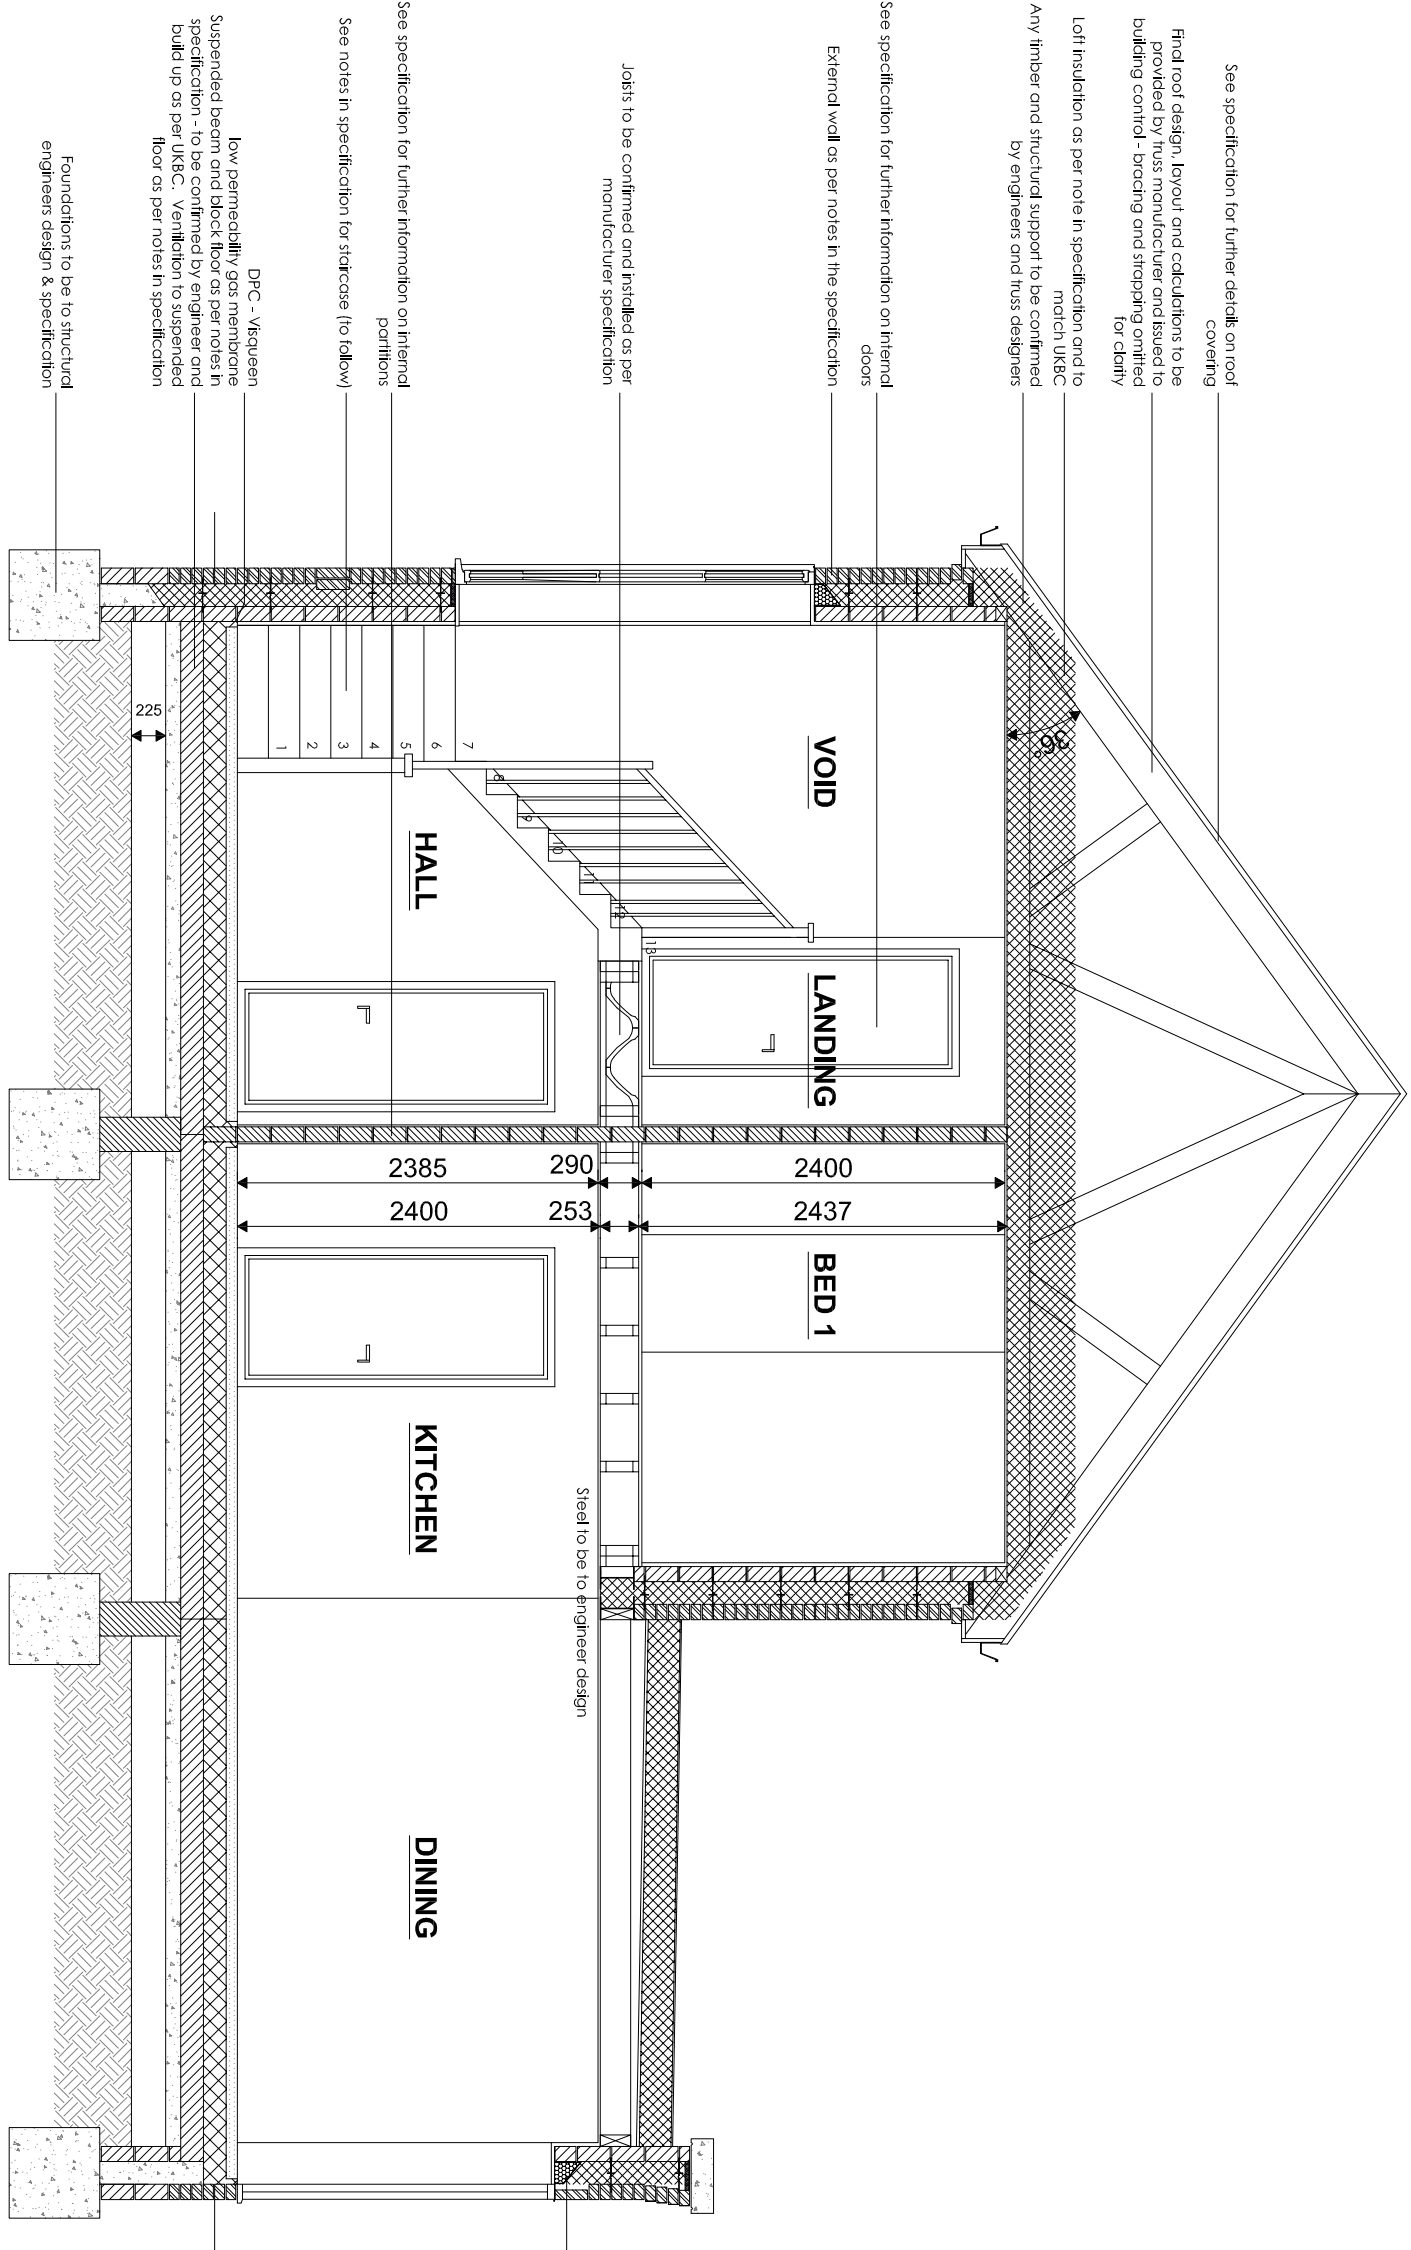

Client		Springbourne Homes Ltd	
Project Title		Proposed Housing Development The Coppice Burrage	
Drawing Title		Type G - Plot 3&4 - Sections	
Scale	Sheet	Job No.	Date
1/50	A1	12/71	10/7E
Author	Issue	Status	
CB	May 2024	BRES	