



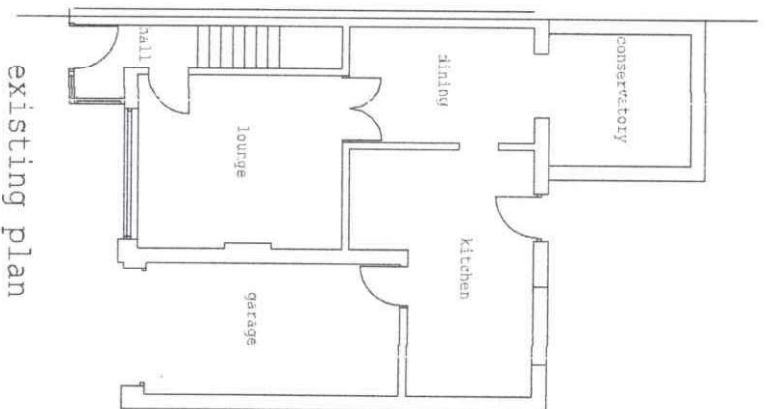

existing plan

Proposed Extension at
11 The Glebe
Barlestone CV13 0HD
For Mr & Mrs N Jeffery

Scale
1:50&1:100
November 2025
Number 25/13/01

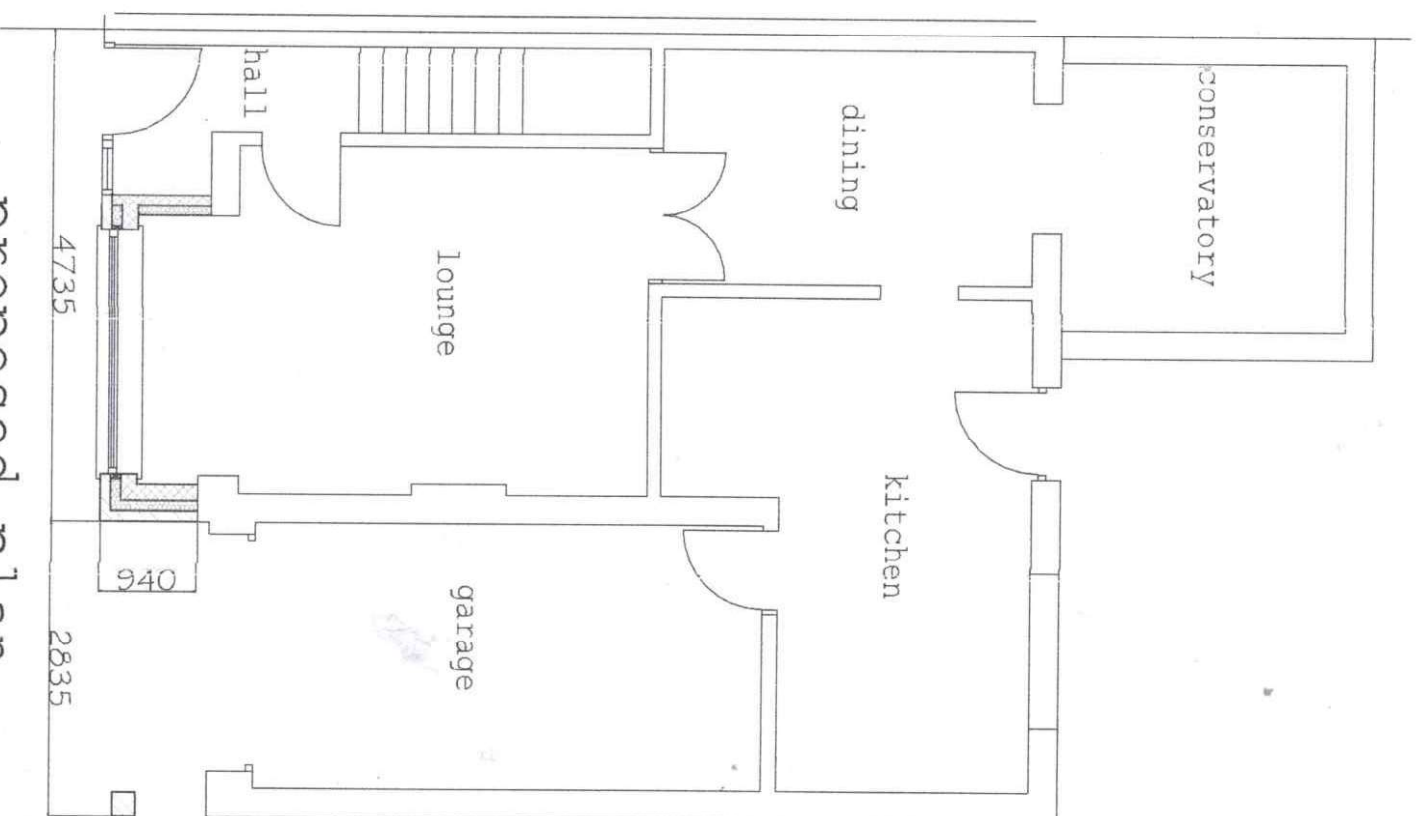

proposed plan