



Delivering creative brand environments
through signage, print and digital solutions



Client:
Central Co-op

Site:
Desford

Full Address:
High Street,
Desford
Leicester. LE9 9JF

Drg by:
MR

Drawing Ref:
G_85502-F


Date:
11.11.25

Visual Status:
For review

Amendments

Initial Issue - 02.06.23
Rev A - 13.06.23
Rev B - 04.07.23
Rev C - 02.06.25
Rev D - 28.08.25
Rev E - 01.09.25
Planning amends
Rev F - 11.11.25
Planning amends



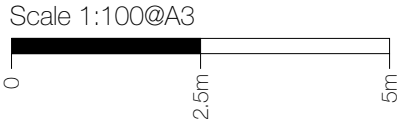

North West Elevation
1:100 @ A3

Item 4
Trough illuminated
projecting sign

Item 2
450mm halo illuminated
Logo with framework

Item 3
450mm halo illuminated
Logo with framework



South West Elevation
1:100 @ A3



Item 7
Window graphics



South East Elevation
1:100 @ A3

Item 9
Trough illuminated
projecting sign

Item 1 Specification

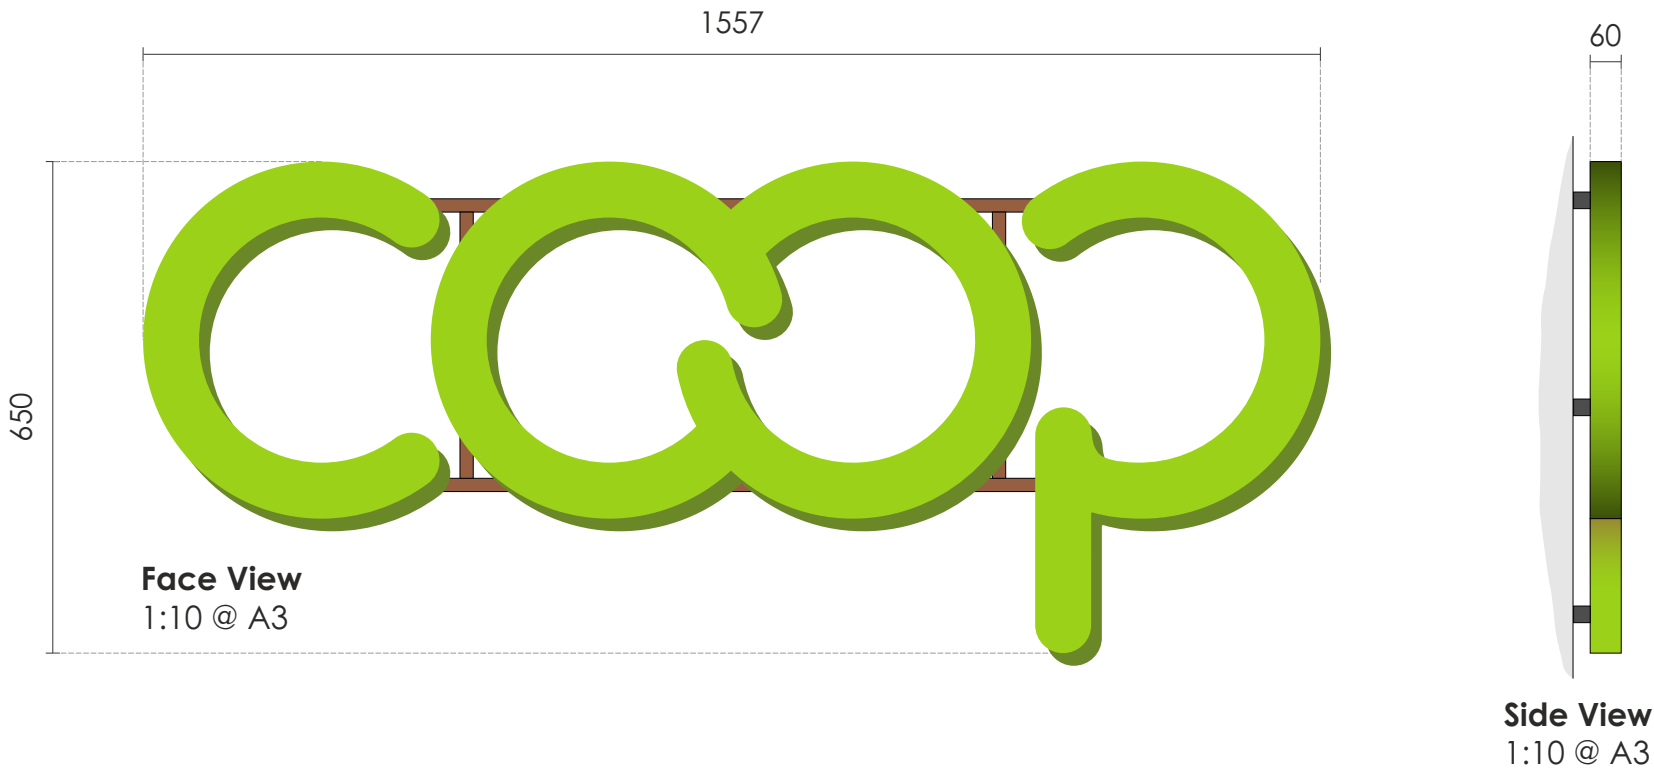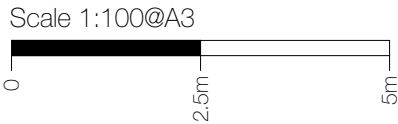

Item 1
Letter faces to be cut from aluminium and returns fabricated to be 60mm deep. Letters finished RAL matching Pantone 375c.

Internally illuminated by cool white LEDs to give halo illumination.

Fitted to existing brickwork by suitable framework to rear. Framework finished to match building as close as possible.

Substrate subject to survey.

Qty - 1no

Sign static halo illumination.

Illumination levels less than 300cd/m2

Height FFFL to bottom - 2200mm



Items 2 & 3 Specification




Face View
1:8 @ A3



Side View
1:8 @ A3

Scale 1:8@A3

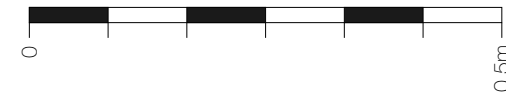

Scale 1:100@A3



Items 2 & 3

Letter faces to be cut from aluminium and returns fabricated to be 60mm deep. Letters finished RAL matching Pantone 375c.

Internally illuminated by cool white LEDs to give halo illumination.

Fitted to existing brickwork by suitable framework to rear.
Framework finished to match building as close as possible

Qty - 2no

Sign static halo illumination.

Illumination levels less than 300cd/m2

Height FFFL to bottom - 2280mm




Elevation
1:100 @ A3


Item 2

Item 3

Item 4 Specification

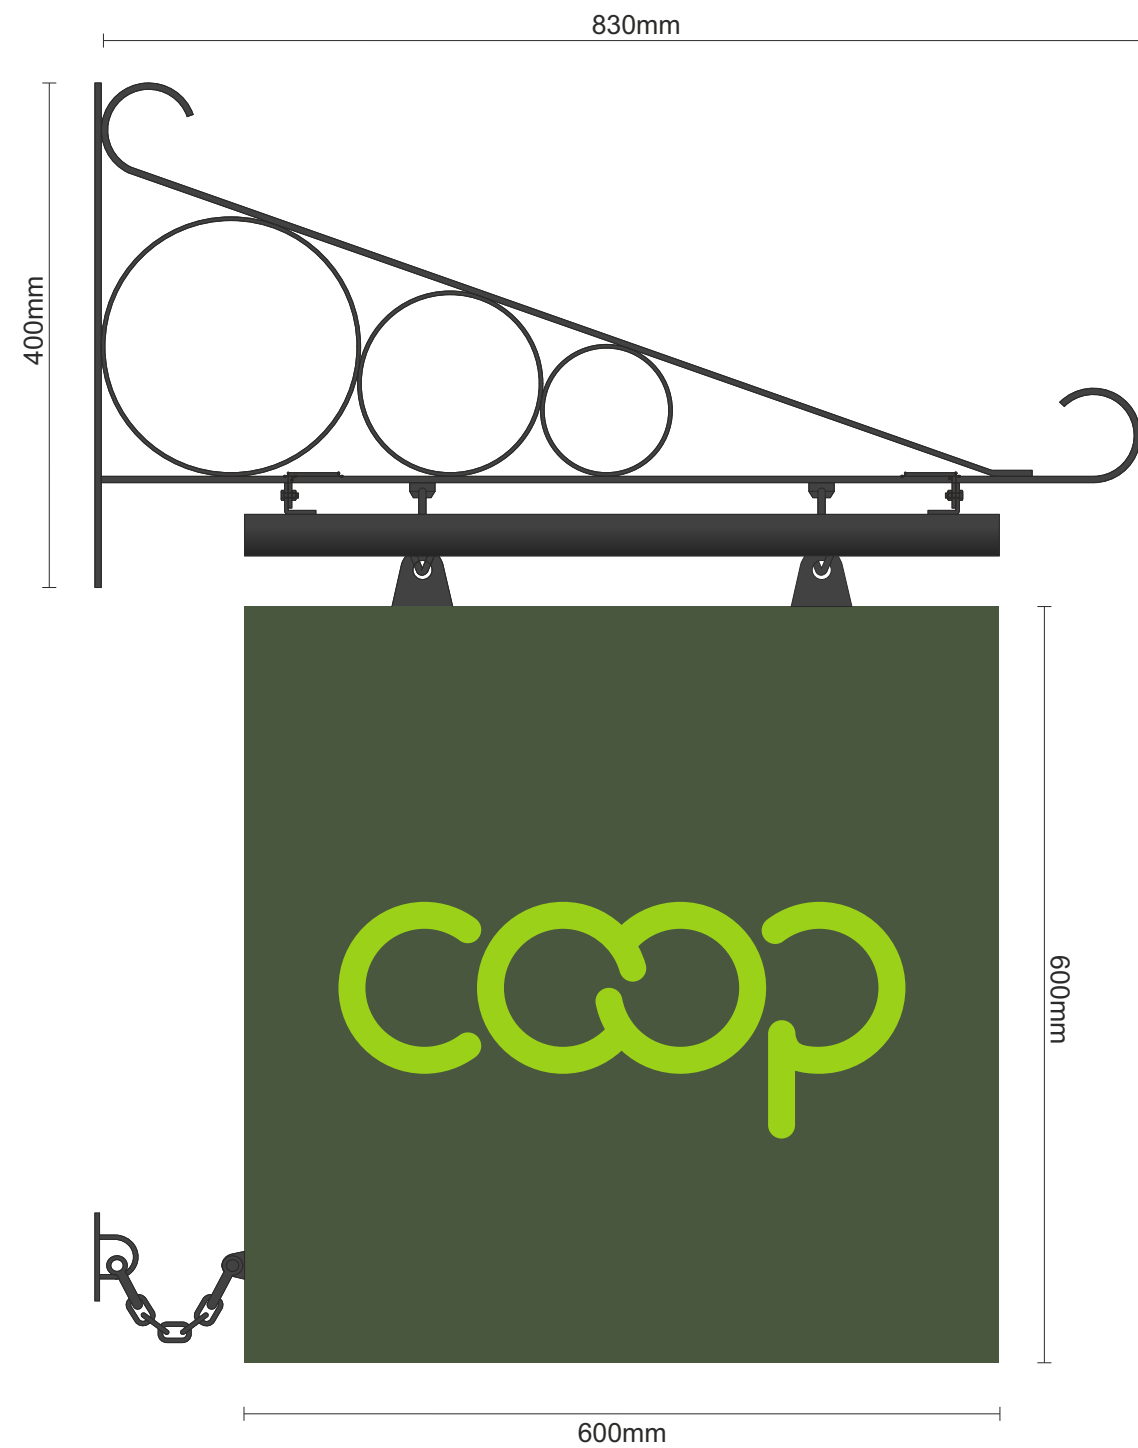

Face view - scale 1:6 @ A3

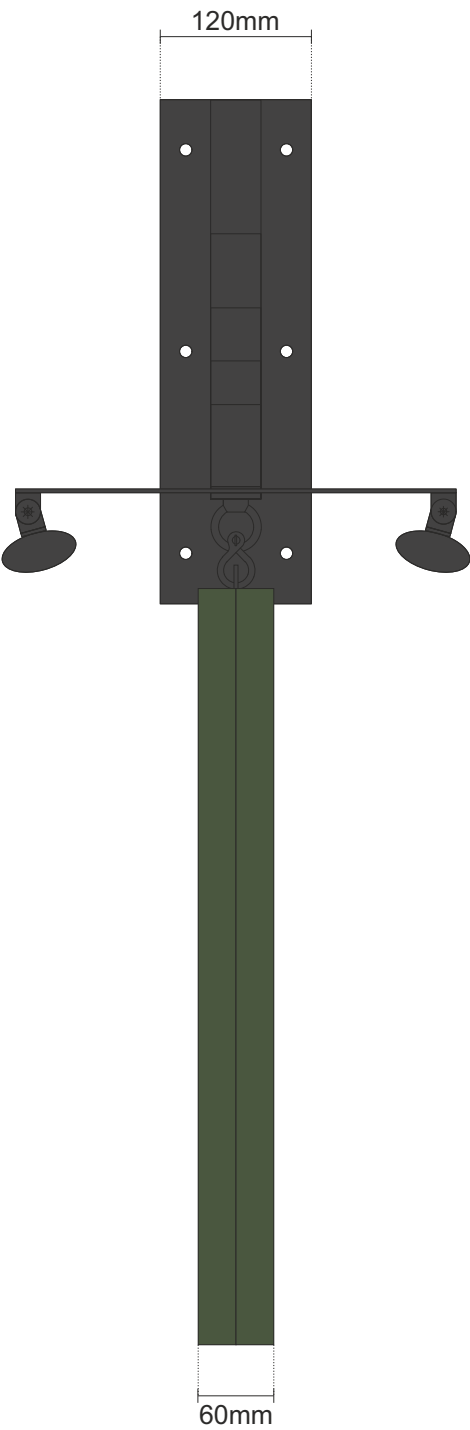

Side view - scale 1:6 @ A3

Item 4 specification
Panels to be cut from aluminium and folded to give 30mm returns. O/a panel depth to be 60mm. Panels powder coated Forest Green. Logo to be applied to each side in green vinyl.


Ornate scroll bracket fully welded 5mm mild steel wall mounting plate and support frame. All visible steelwork to be finished black.

Externally illuminated by trough lights


Qty - 1 no

Illumination levels less than 300cd/m2
Height FFL to bottom - 2410mm

Item 5 Welcome Graphic

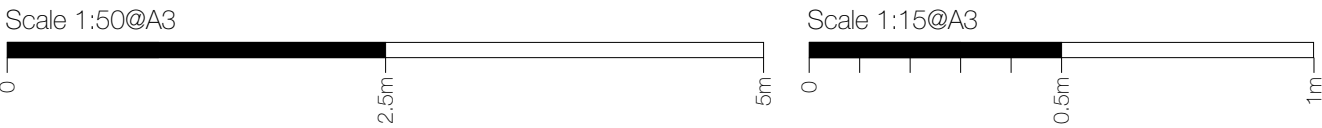

Entrance 1:40@A3


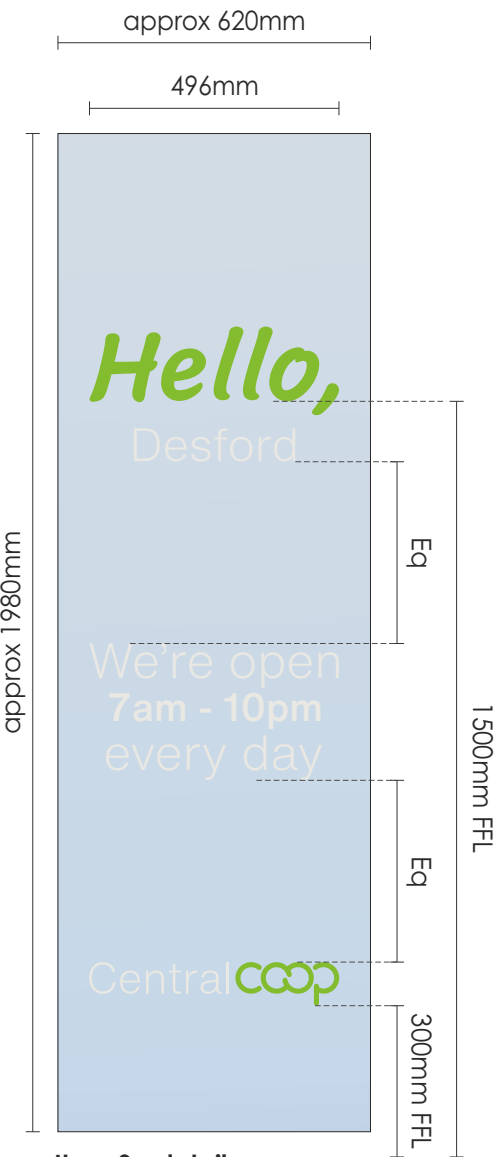


Item 3 - detail
Face view 1:15@A3

Item 3
New welcome vinyl to be reverse printed
onto clear and internally applied to glazing.



Qty 1no

Item 6 Welcome Graphic

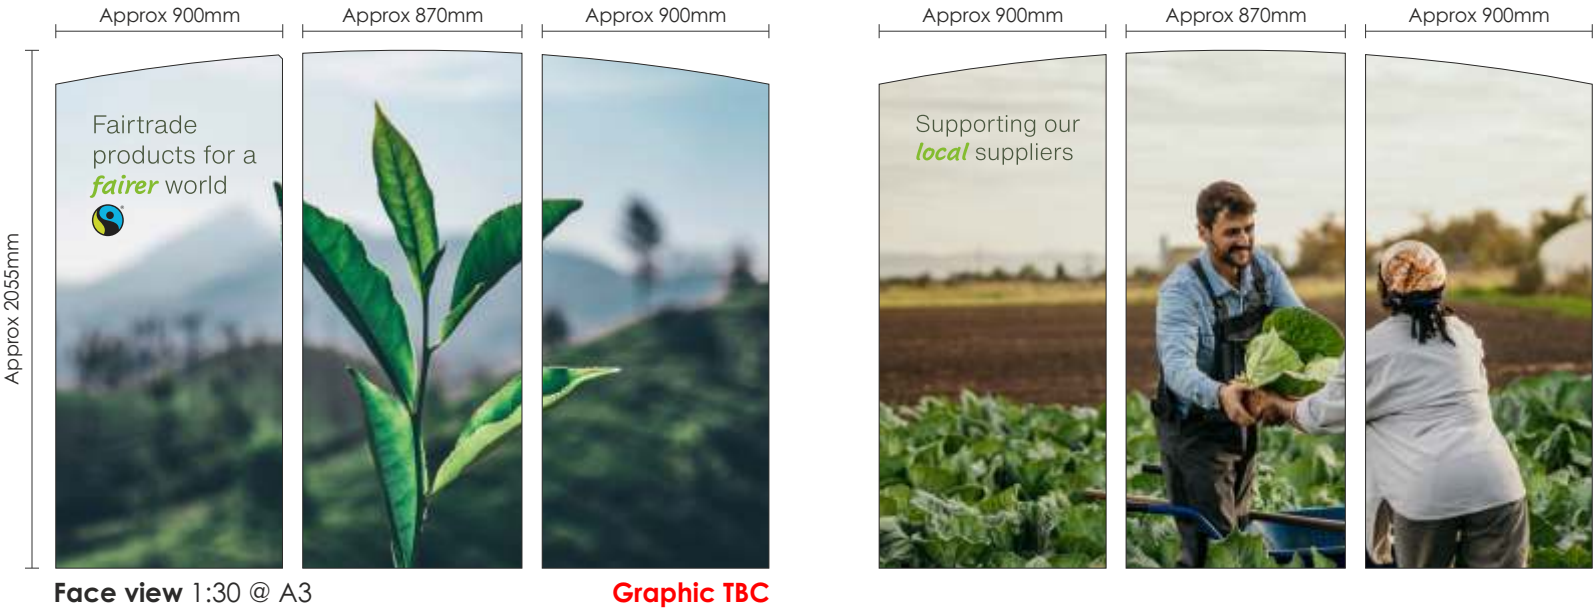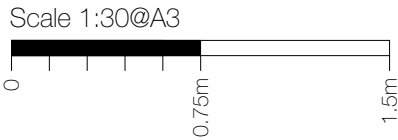


Item 6
New digitally printed vinyl applied to glazing.

Item 7 Welcome Graphic

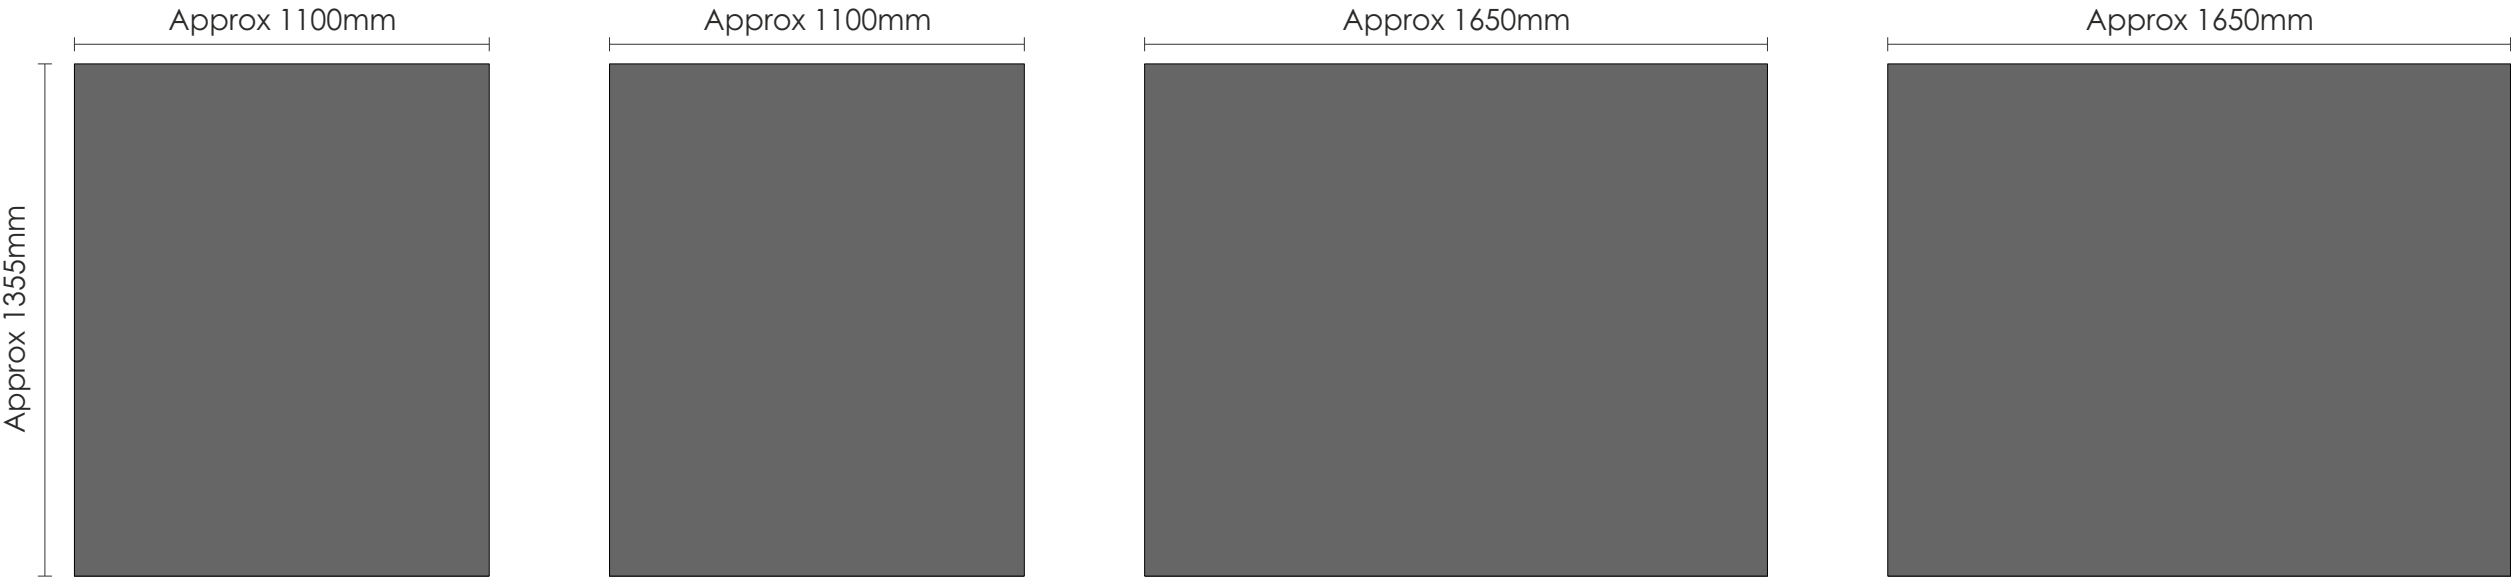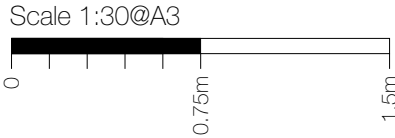

Face view 1:20 @ A3

Item 7
Grey vinyl applied to glazing.

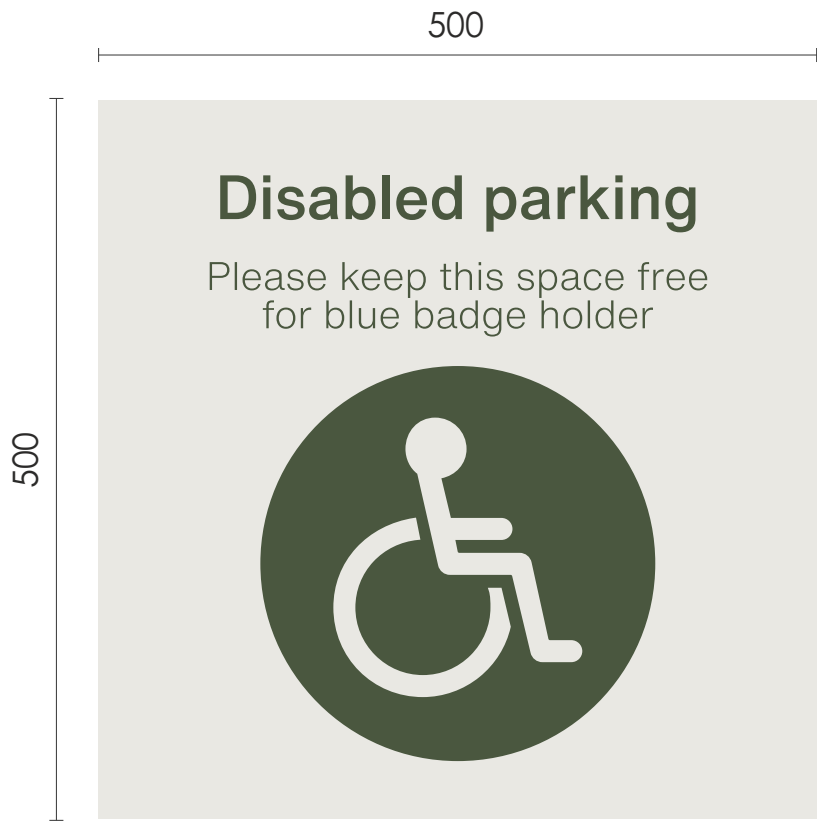

Face View
1:5 @ A3

Item 8
Panel to be cut from Dibond and artwork digitally printed to face. Face fixed to existing brickwork and complete with matching caps

Qty 1no


Height FFL to bottom - 1400mm



Entrance Elevation
1:50 @ A3



Face view - scale 1:6 @ A3

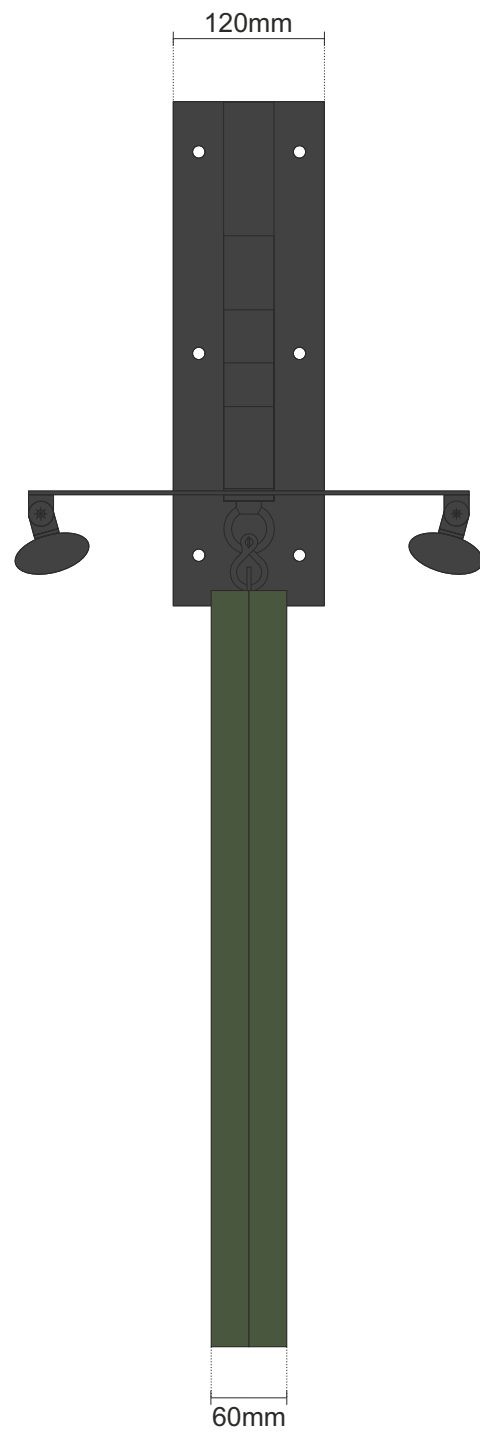

Side view - scale 1:6 @ A3

Item 9 specification
Panels to be cut from aluminium and folded to give 30mm returns. O/a panel depth to be 60mm. Panels powder coated Forest Green. Logo to be applied to each side in green vinyl.

Ornate scroll bracket fully welded 5mm mild steel wall mounting plate and support frame. All visible steelwork to be finished black.

Externally illuminated by trough lights

Qty - 1 no

Illumination levels less than 300cd/m2
Height FFL to bottom - 3100mm



Location plan

