



STREETSCENE ELEVATION FACING STATION ROAD. Scale 1:200.

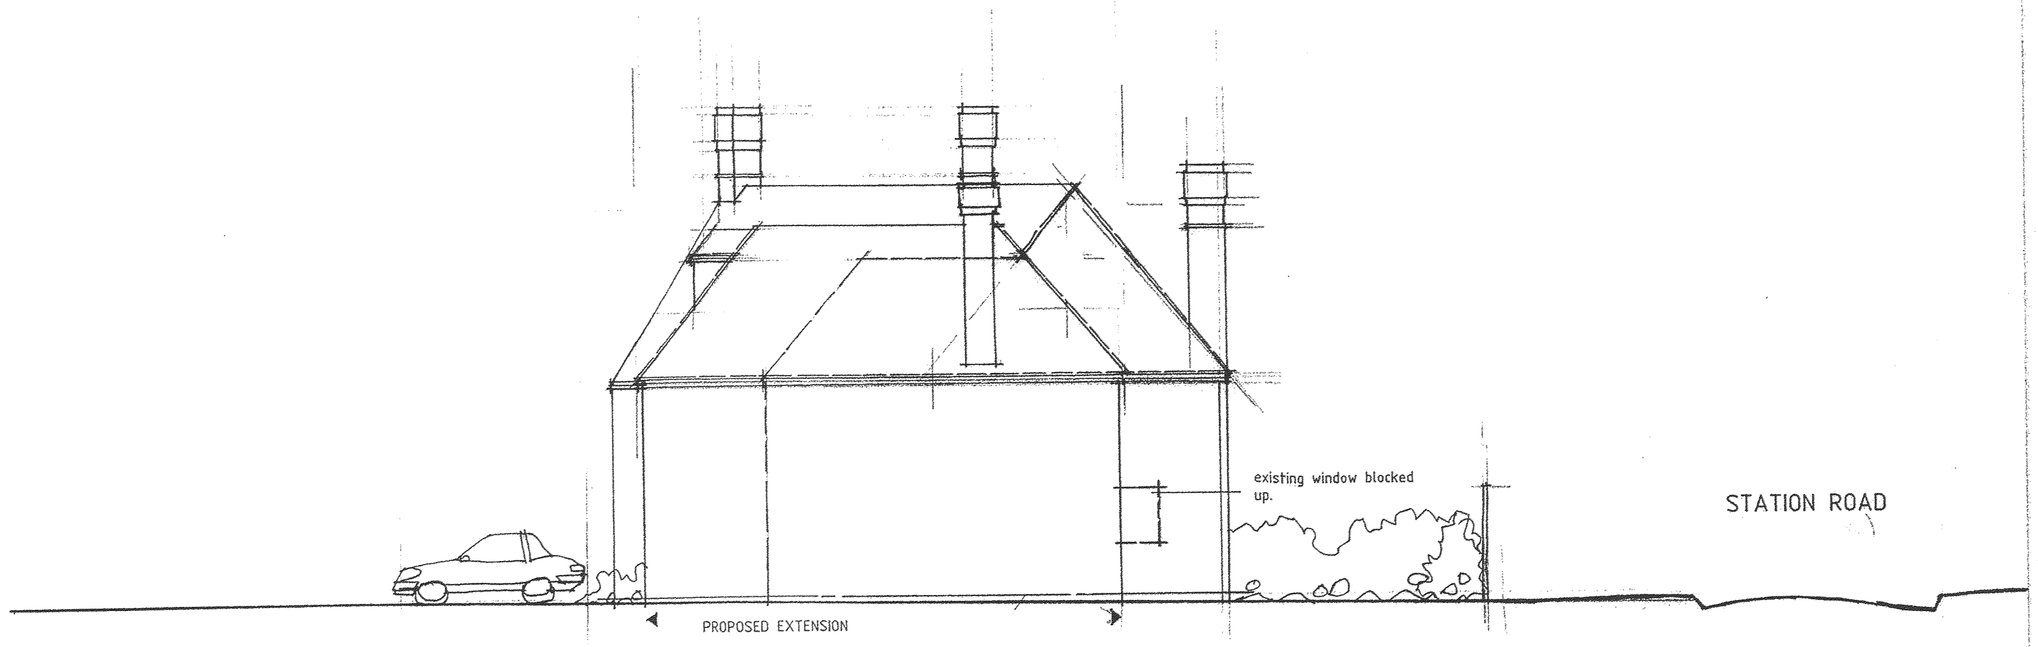

ELEVATION FACING No.29 STATION ROAD.

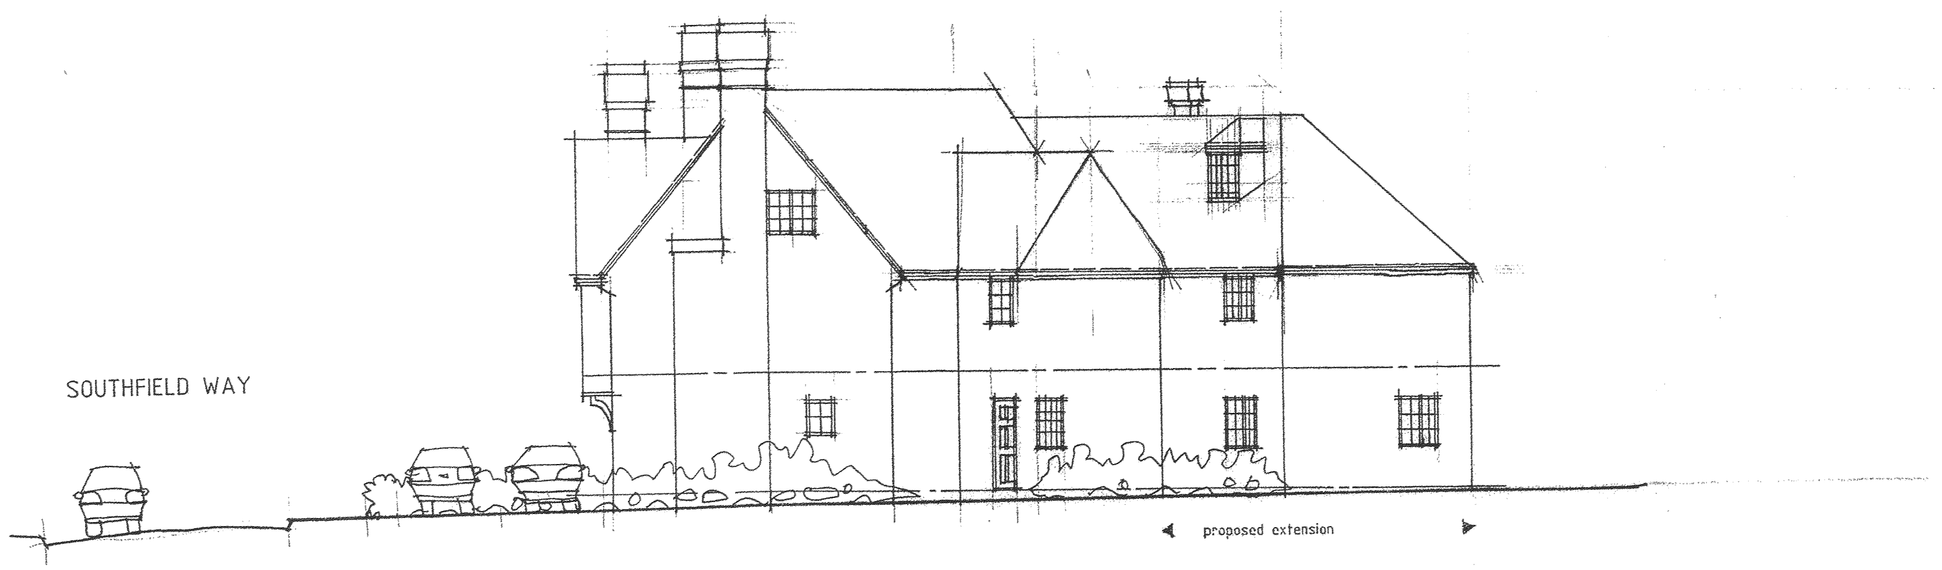

PROPOSED ELEVATION FACING CAR PARKING.

The Builder is to check and verify all building and site dimensions, levels and sewer invert levels prior to commencement of work.

Do not scale off this drawing, work to figured dimensions only.

This drawing must be read and checked with all structural and relevant specialist drawings.

The builder is to comply in all respects with the current Building regulations and latest Codes of Practice.

JOB No.

revisions

No.	Description	Date
A	WINDOW FACING No. 11 warwick lane REVISED TO STOP OVERLOOKING FOLLOWING CONVERSATION WITH PLANNING OFFICER.	21/11/05
B	Door Added to elevations facing station road	June09

HADEN RITCHIE BAILEY
ARCHITECTS, PLANNING & DEVELOPMENT CONSULTANTS
THE MANOR HOUSE LICHFIELD STREET TAMWORTH
STAFFORDSHIRE B79 7QF Tel 01827 62251/2 Fax 01827 310513
E.Mail contact@hadenritchie.co.uk www.hadenritchie.co.uk

RESIDENTIAL DEVELOPMENT AT THE KING WILLIAM P.H. MARKET BOSWORTH.

ELEVATIONS/STREETSCENE.

SCALE	DATE	DRAWN	JOB No.
1/200 1/100	aug05	gs	5456,04

copyright of this drawing and work executed from it remains the property of HRP

STANFORD MARSH LTD.