


Boundary Wall

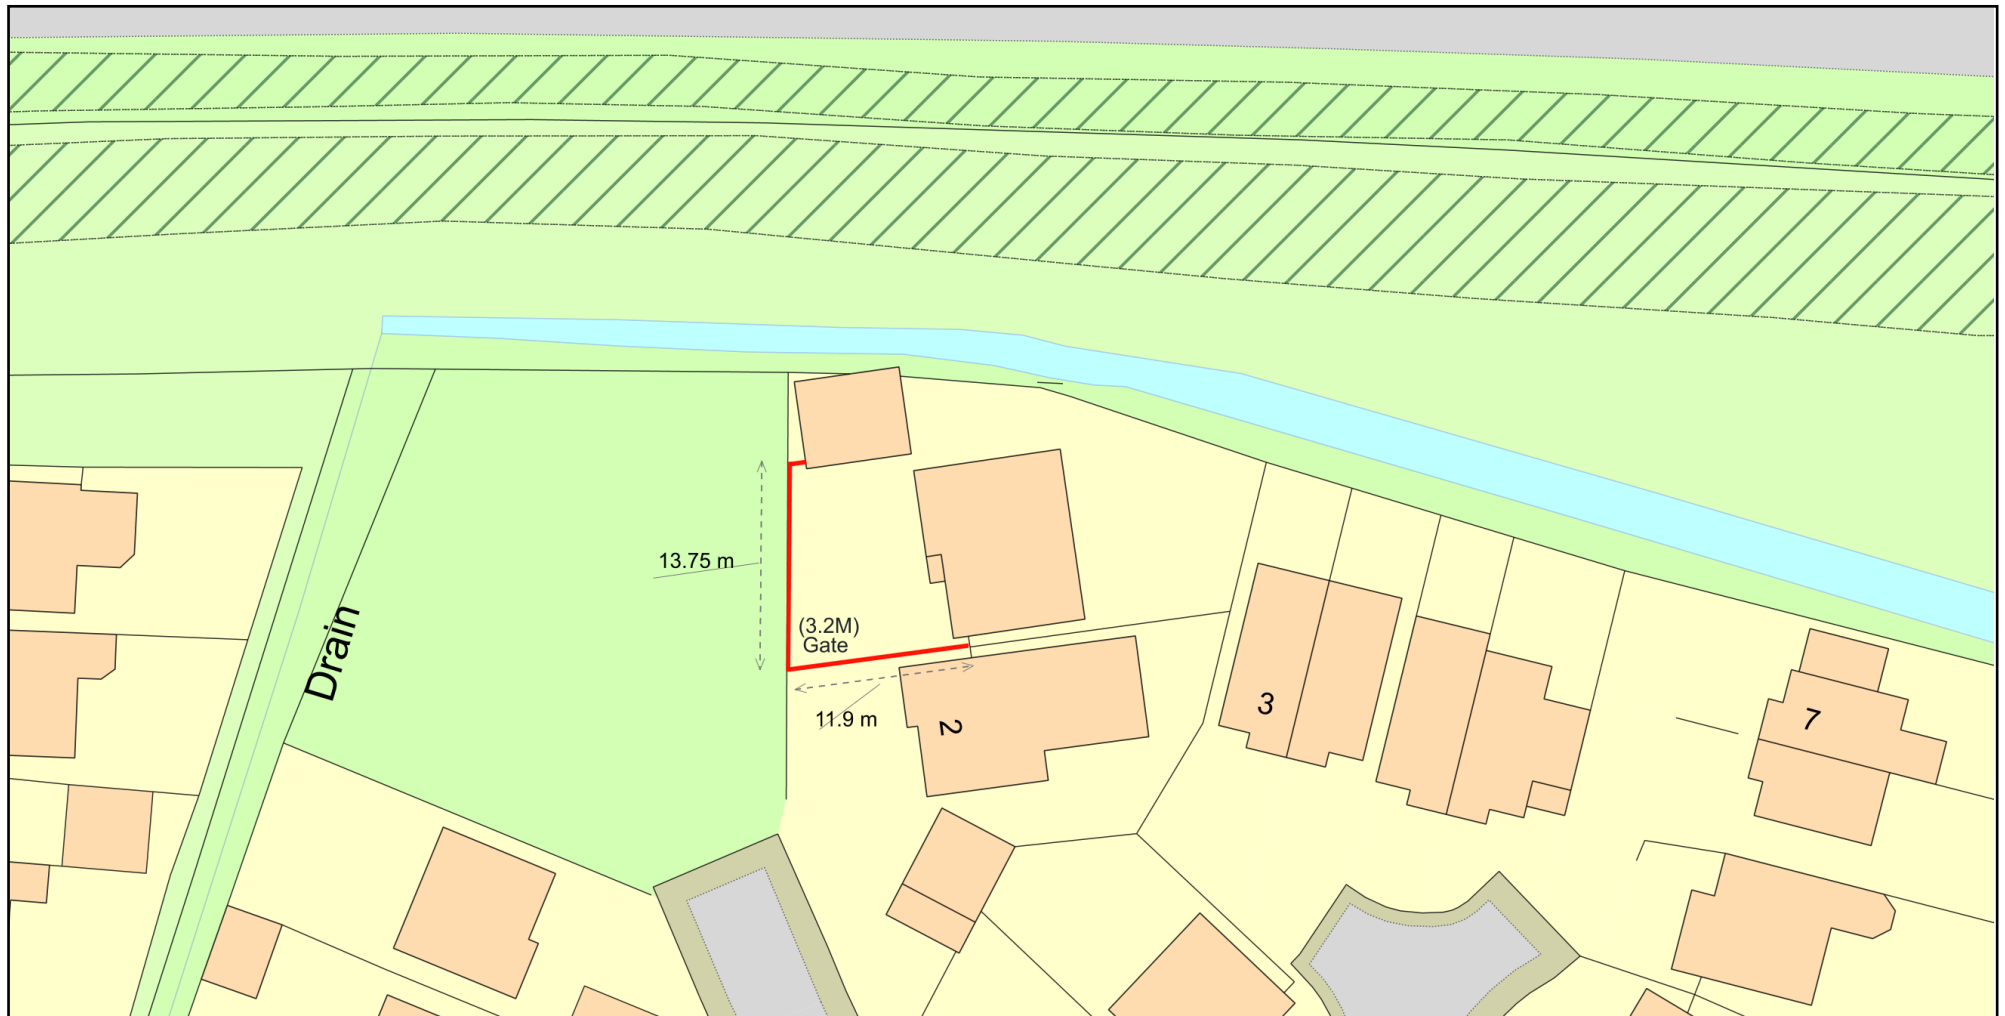

Plan Produced for: Hinckley & Bosworth Council

Date Produced: 28 Jul 2026

Plan Reference Number: TQRQM26209151449577

Scale: 1:500 @ A4

© Crown copyright and database rights 2025 OS 100042766