



Rev.	Description.	Drwn.	Chk.	Date.
P01	Planning Application Submission	CES	-	10.11.25



Proposed Site Elevation
Scale 1:100 @ A1

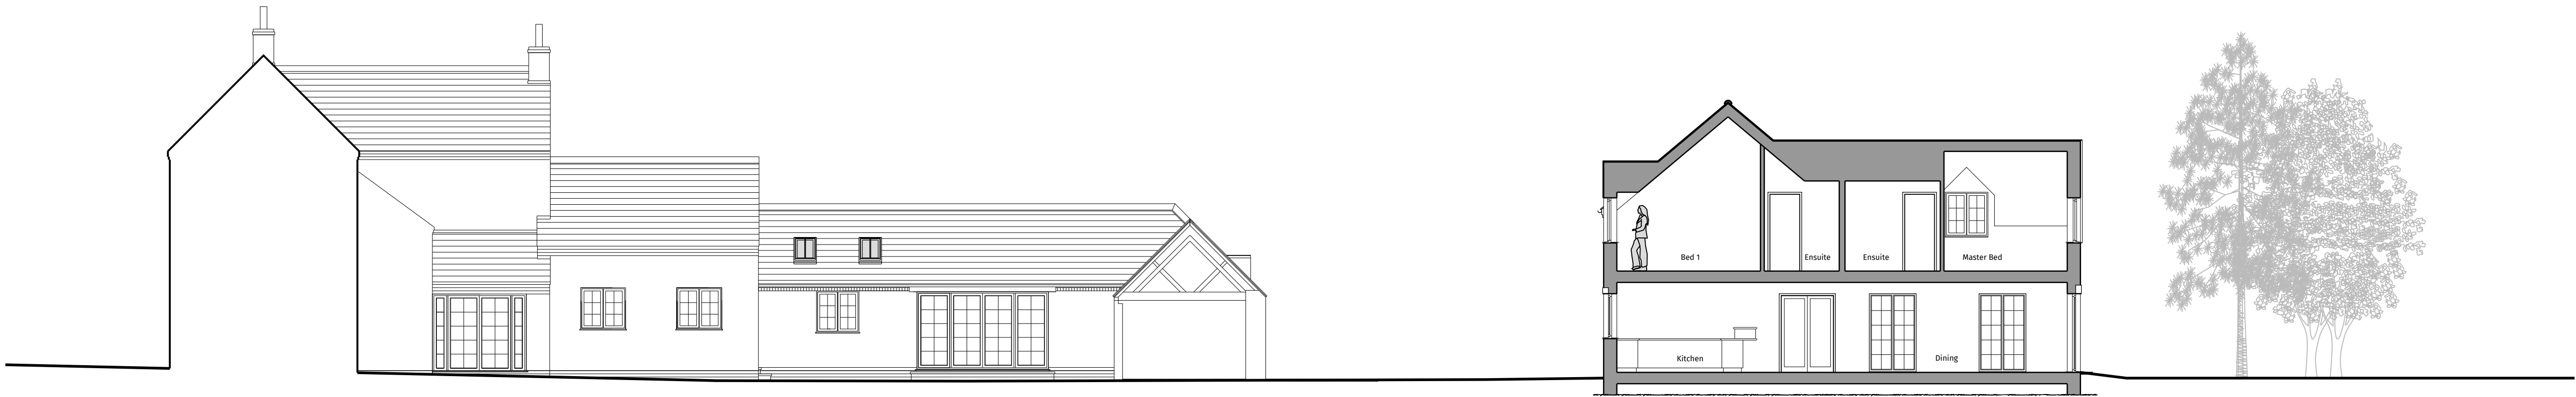

Comparative Site Elevation
Scale 1:100 @ A1

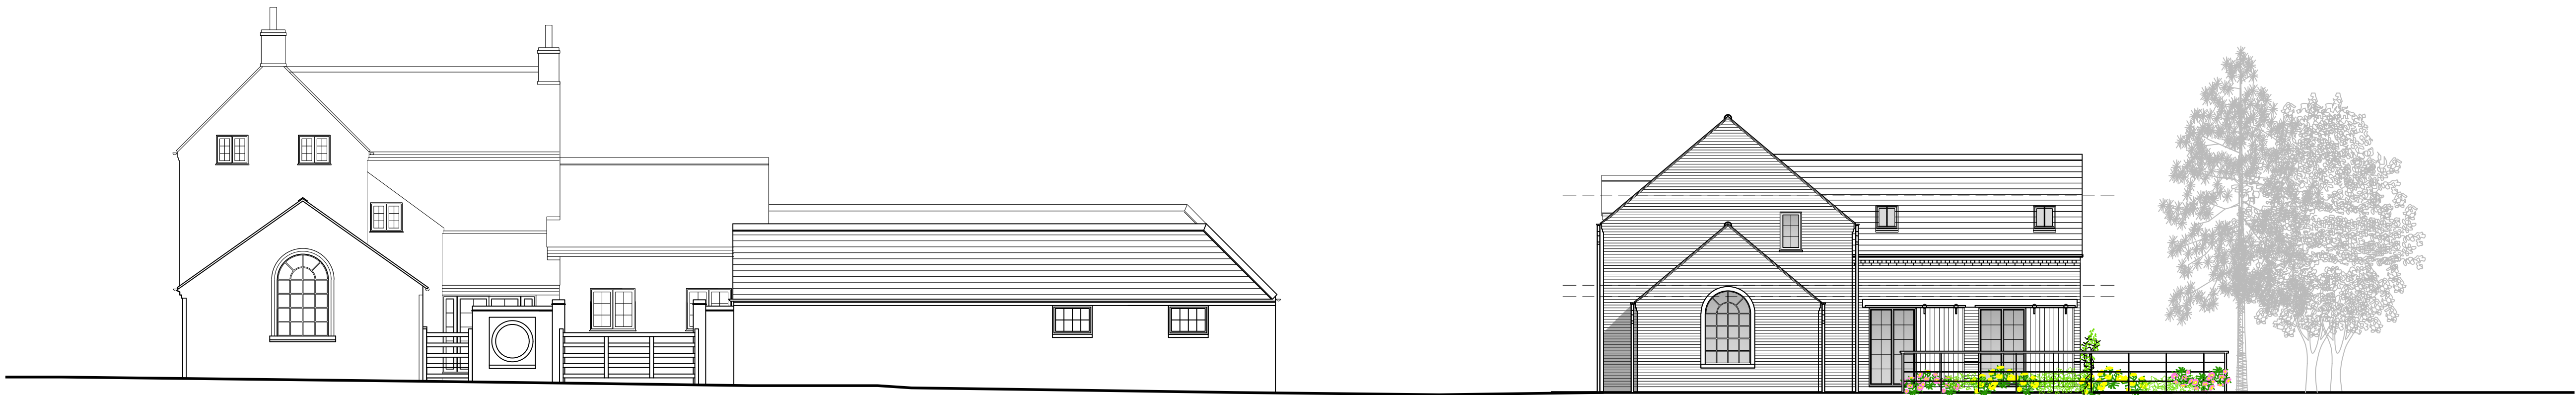

Proposed Site Section
Scale 1:100 @ A1



Regent House, 7 Upper King Street
Leicester, LE1 6XB
t:0116 251 0606 | w:ds-a.co.uk | e:info@ds-a.co.uk

Project Details:

Self Build Residence
Shericles Farm, Desford, Leics
LE9 9JX
Ms Hannah Hufford

Drawing Name:

Proposed Site Elevations and Section

Drawing Stage: PLANNING

Drawn: CES Check: XXX Date: 09.05.25 Scale: 1:100

Drawing Number:

25008 DSA ZZ GF DR A 007 P01

PROJECT CODE	ORIGIN	ZONE	LEVEL	TYPE	ROLE	NUMBER	REVISION
--------------	--------	------	-------	------	------	--------	----------

0 1m 2m 3m 4m 5m

1:100

