




Elevation - Front



Elevation - Side



Elevation - Rear

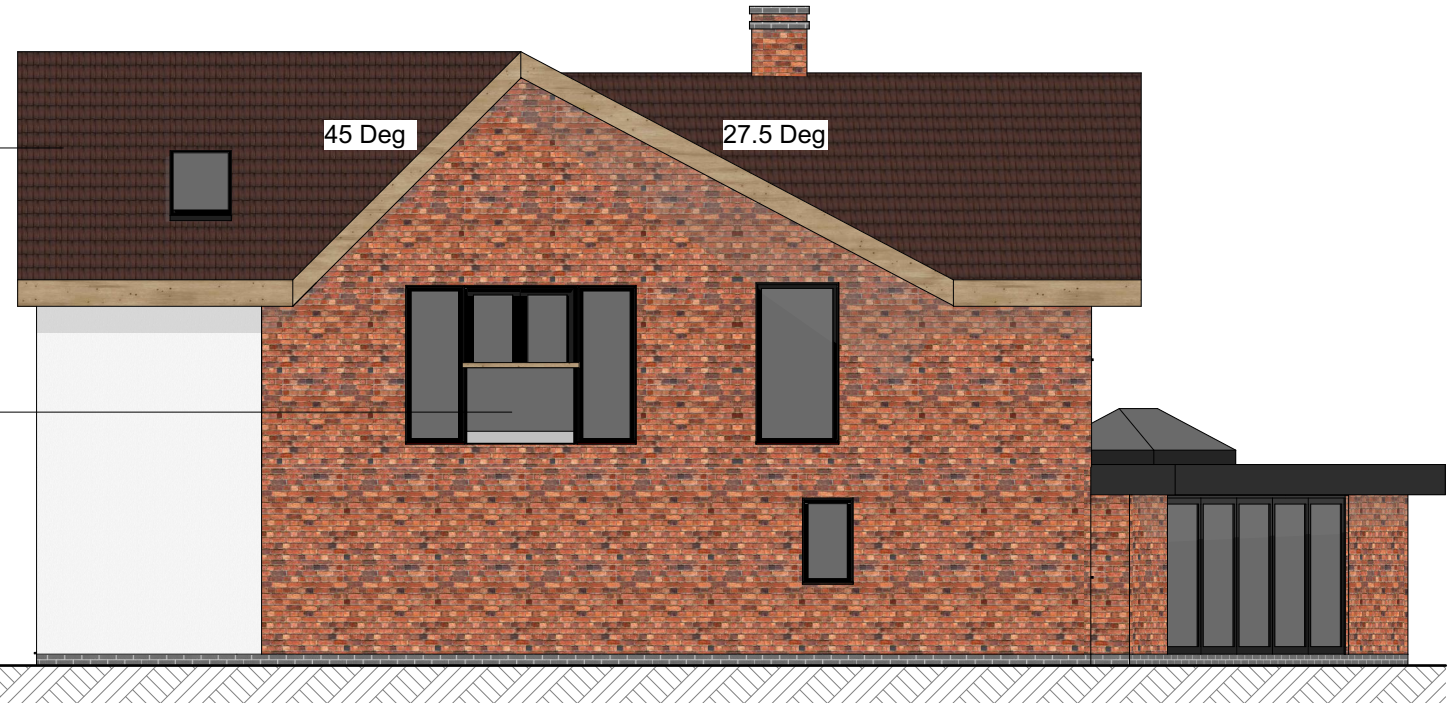

Elevation - Side

SCALE 1:100@A3
0 1 2 3 4 5