


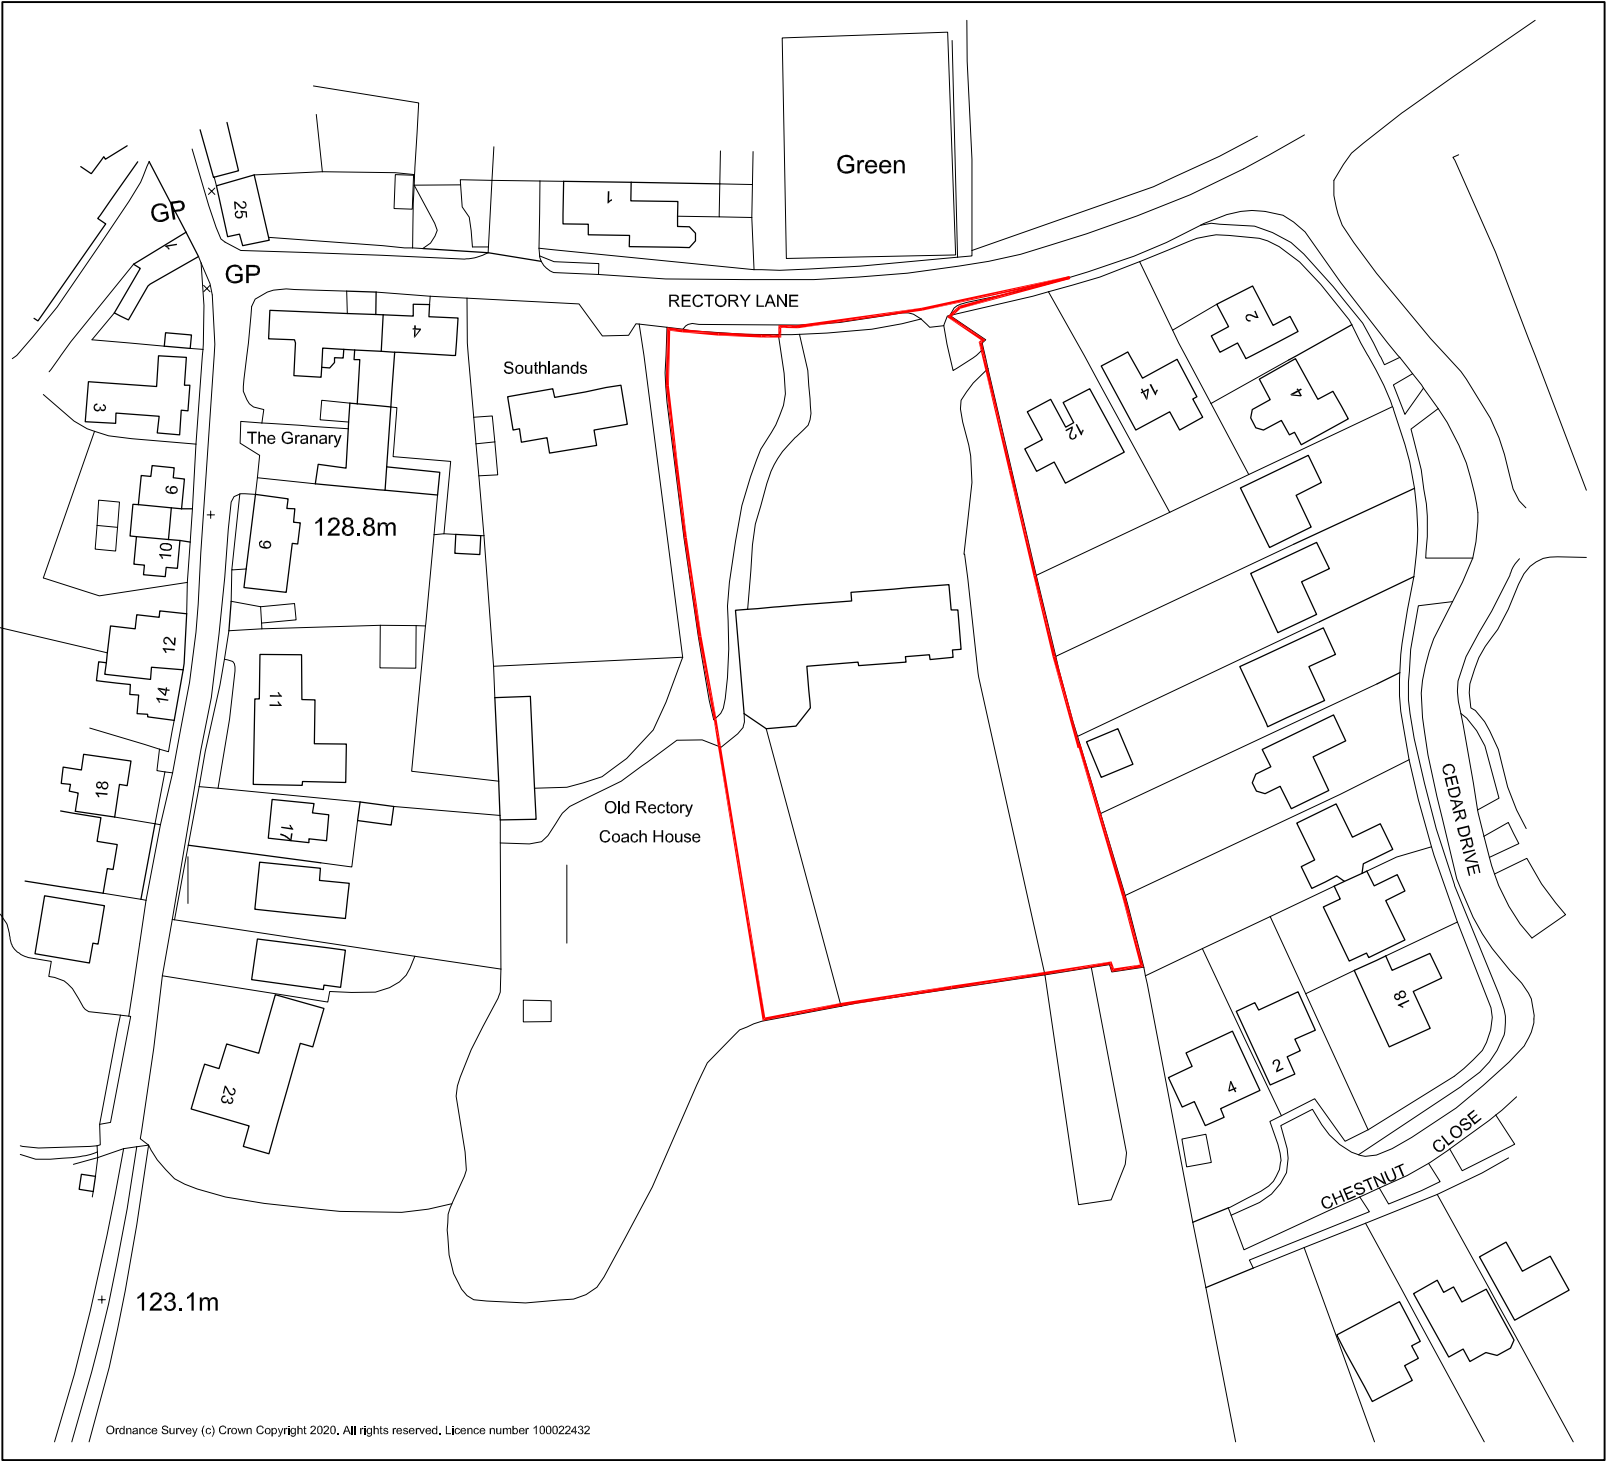

SITE LOCATION PLAN @ 1:1250



Drawing Status
PLANNING APPLICATION

s p a c e
architecture and design limited

The Studio
Lake House
Blackmoorfoot Road
Huddersfield
HD7 5TR

t: 01484 841423
f: 01484 847757
e: md@spacearchitecture.net
w: www.spacearchitecture.net

Client
The Witherslack Group Ltd

Project
Conversion of an Existing Building
To Create a Specialist School
The Old Rectory, Rectory Lane
Market Bosworth, CV13 0LS

Drawing Title
Site Location Plan

COPYRIGHT						
Scale	Scale	Date	Drawn	Checked	Drawing Number	Revision
A1	A3	05.07.23	MJD	mjd	23.009(9)-002	-
-	1:1250					