



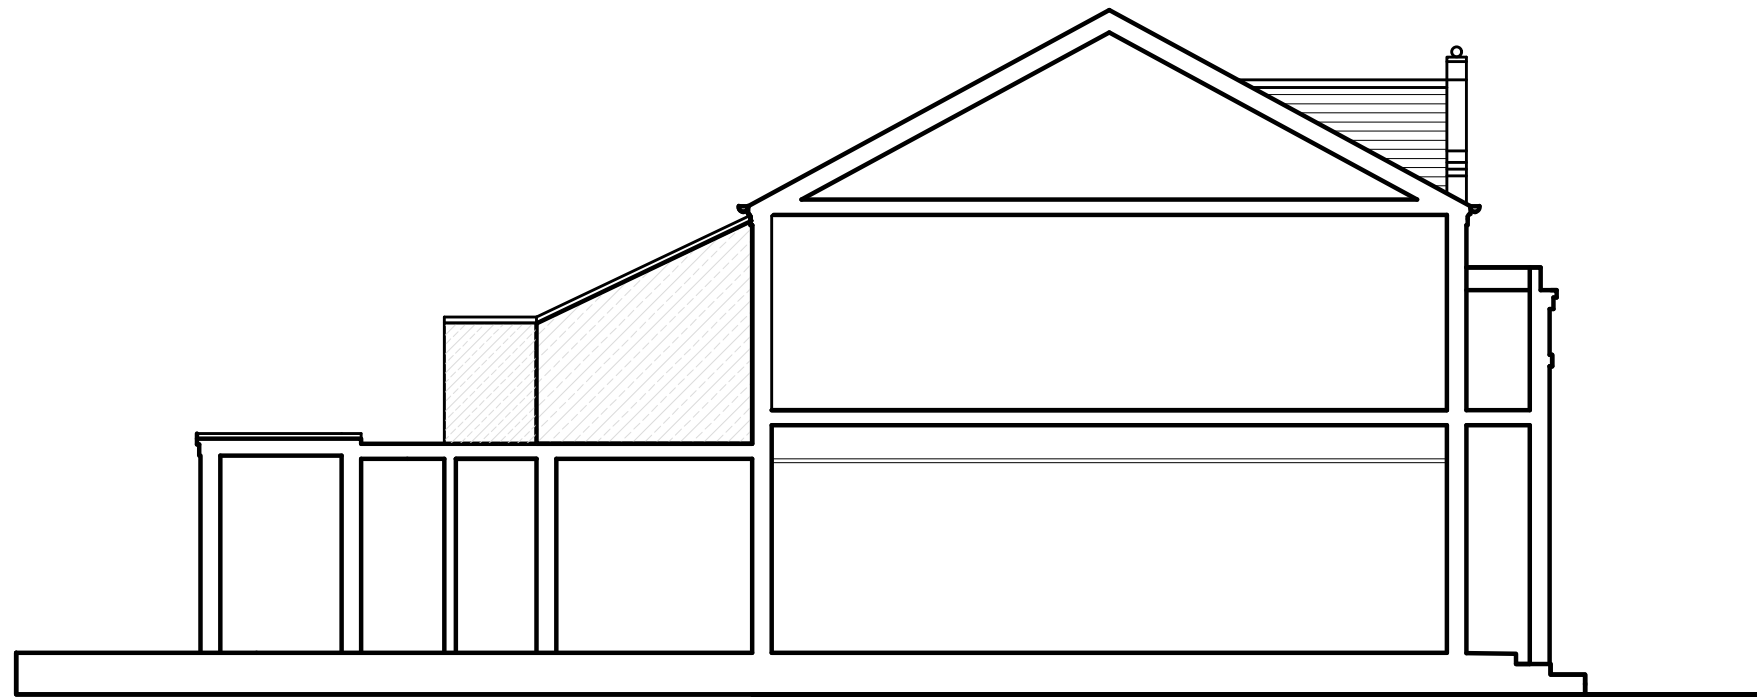

EXISTING SIDE SECTIONAL ELEVATION L/H

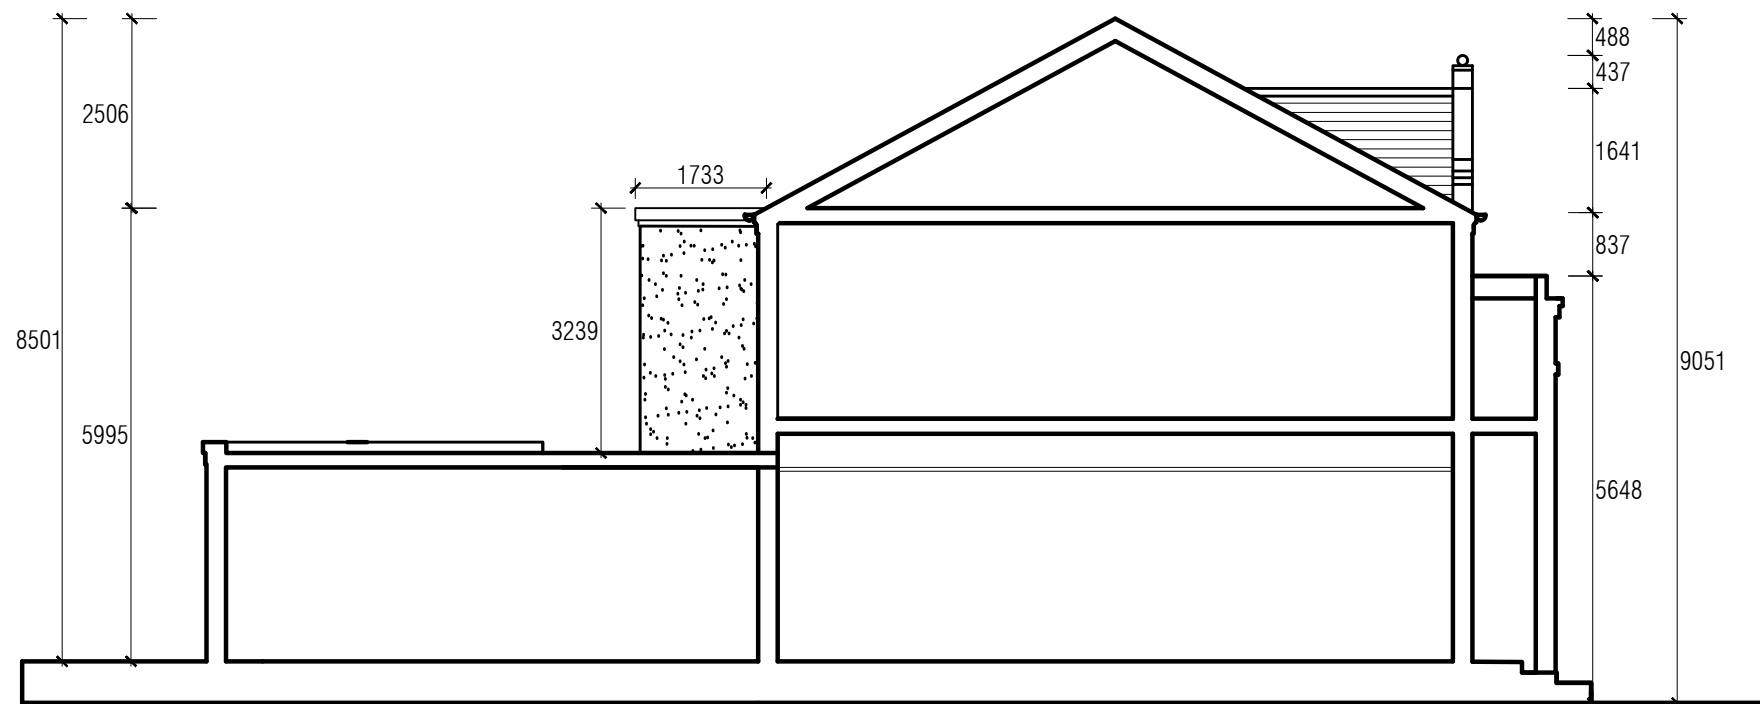

PROPOSED SIDE SECTIONAL ELEVATION L/H

This Drawing is The Copyright & Must Not Be Reproduced Without Their Permission. Figured Dimensions Must Be Taken In Preference To Scaled Dimensions & All Dimensions Must Be Verified On Site Prior To Commencing Any Works.

PROJECT

**PROPOSED CHANGE OF USE AND EXTENSIONS**

TITLE

**22 WOOD STREET, EARL SHILTON, LEICS.**

| Rev | Date | Amendment | Auth. |
|-----|------|-----------|-------|
|     |      |           |       |

|       |                   |
|-------|-------------------|
| DRAWN | <b>BT</b>         |
| CHKD  | <b>BT</b>         |
| DATE  | <b>23/02/2022</b> |
| SCALE | <b>1:100</b>      |
| REV.  |                   |

**KUNSTLER DESIGNS ARCHITECT**  
31 RUTLAND STREET  
Leicester  
LE1 1RE  
Mob : 07979592398

  
**KUNSTLER DESIGNS**  
ARCHITECT

DRAWING No.

**3891/03**