

existing front elevation



proposed front elevation

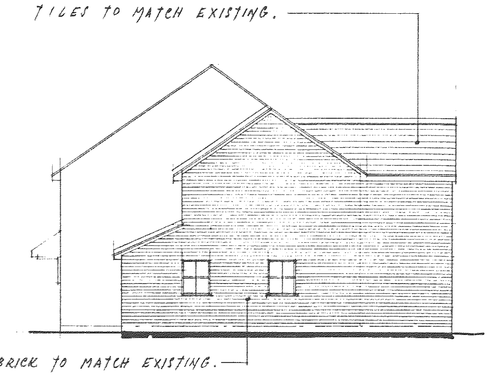

proposed side elev to no 18

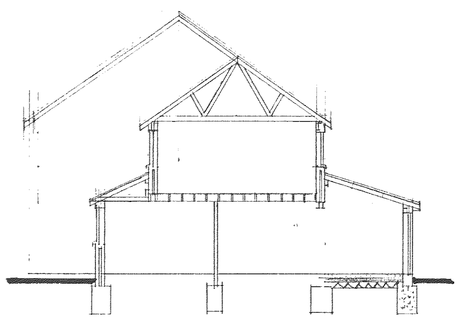

section aa



proposed rear elevation

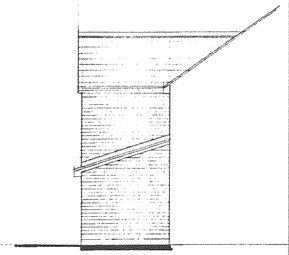

prop: side elev: to no 22

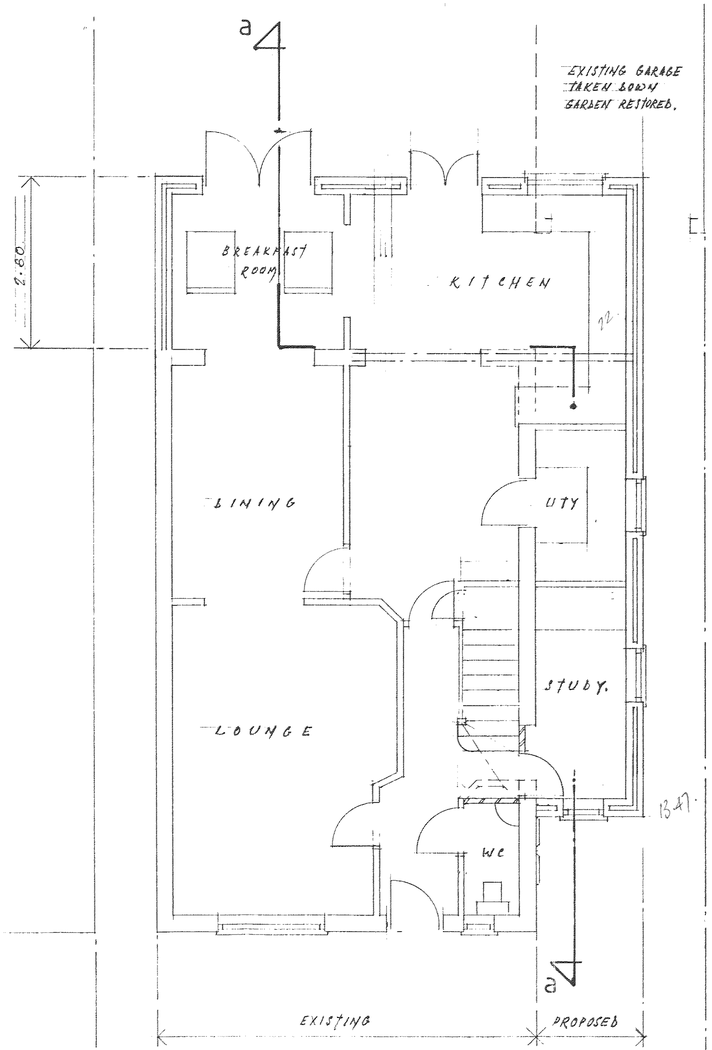

GROUND FLOOR PLAN

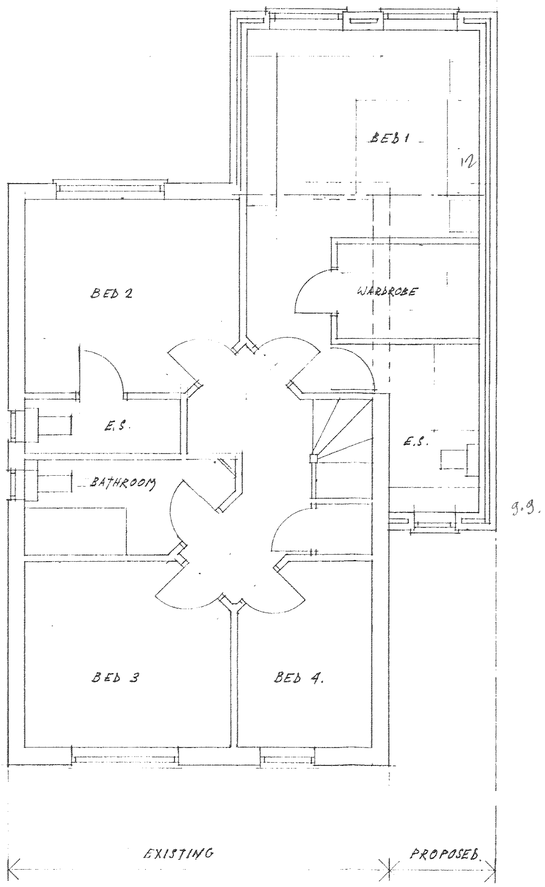

FIRST FLOOR PLAN

Ext 117-80.
Proposed Extension 57.50.

NOTES:
All dimensions must be checked on site and not scaled from this drawing.

A	Date	Revisions

© copyright

Client
MR & MRS. A. WATTS.

Job Title
20, SCHOOL CLOSE,
BURBAGE,
LEICS.

Drawing Title
PROPOSED EXTENSION TO THE SIDE AND REAR OF DETACHED HOUSE.

07949 901114.

Scale 1:50 & 1:100

Date SEPT 2007 | Drawn by D WILKINSON.

Drg. No. PP-00338785 | Rev.

JOHN E. WRIGHT 526657

594 x 841mm A1