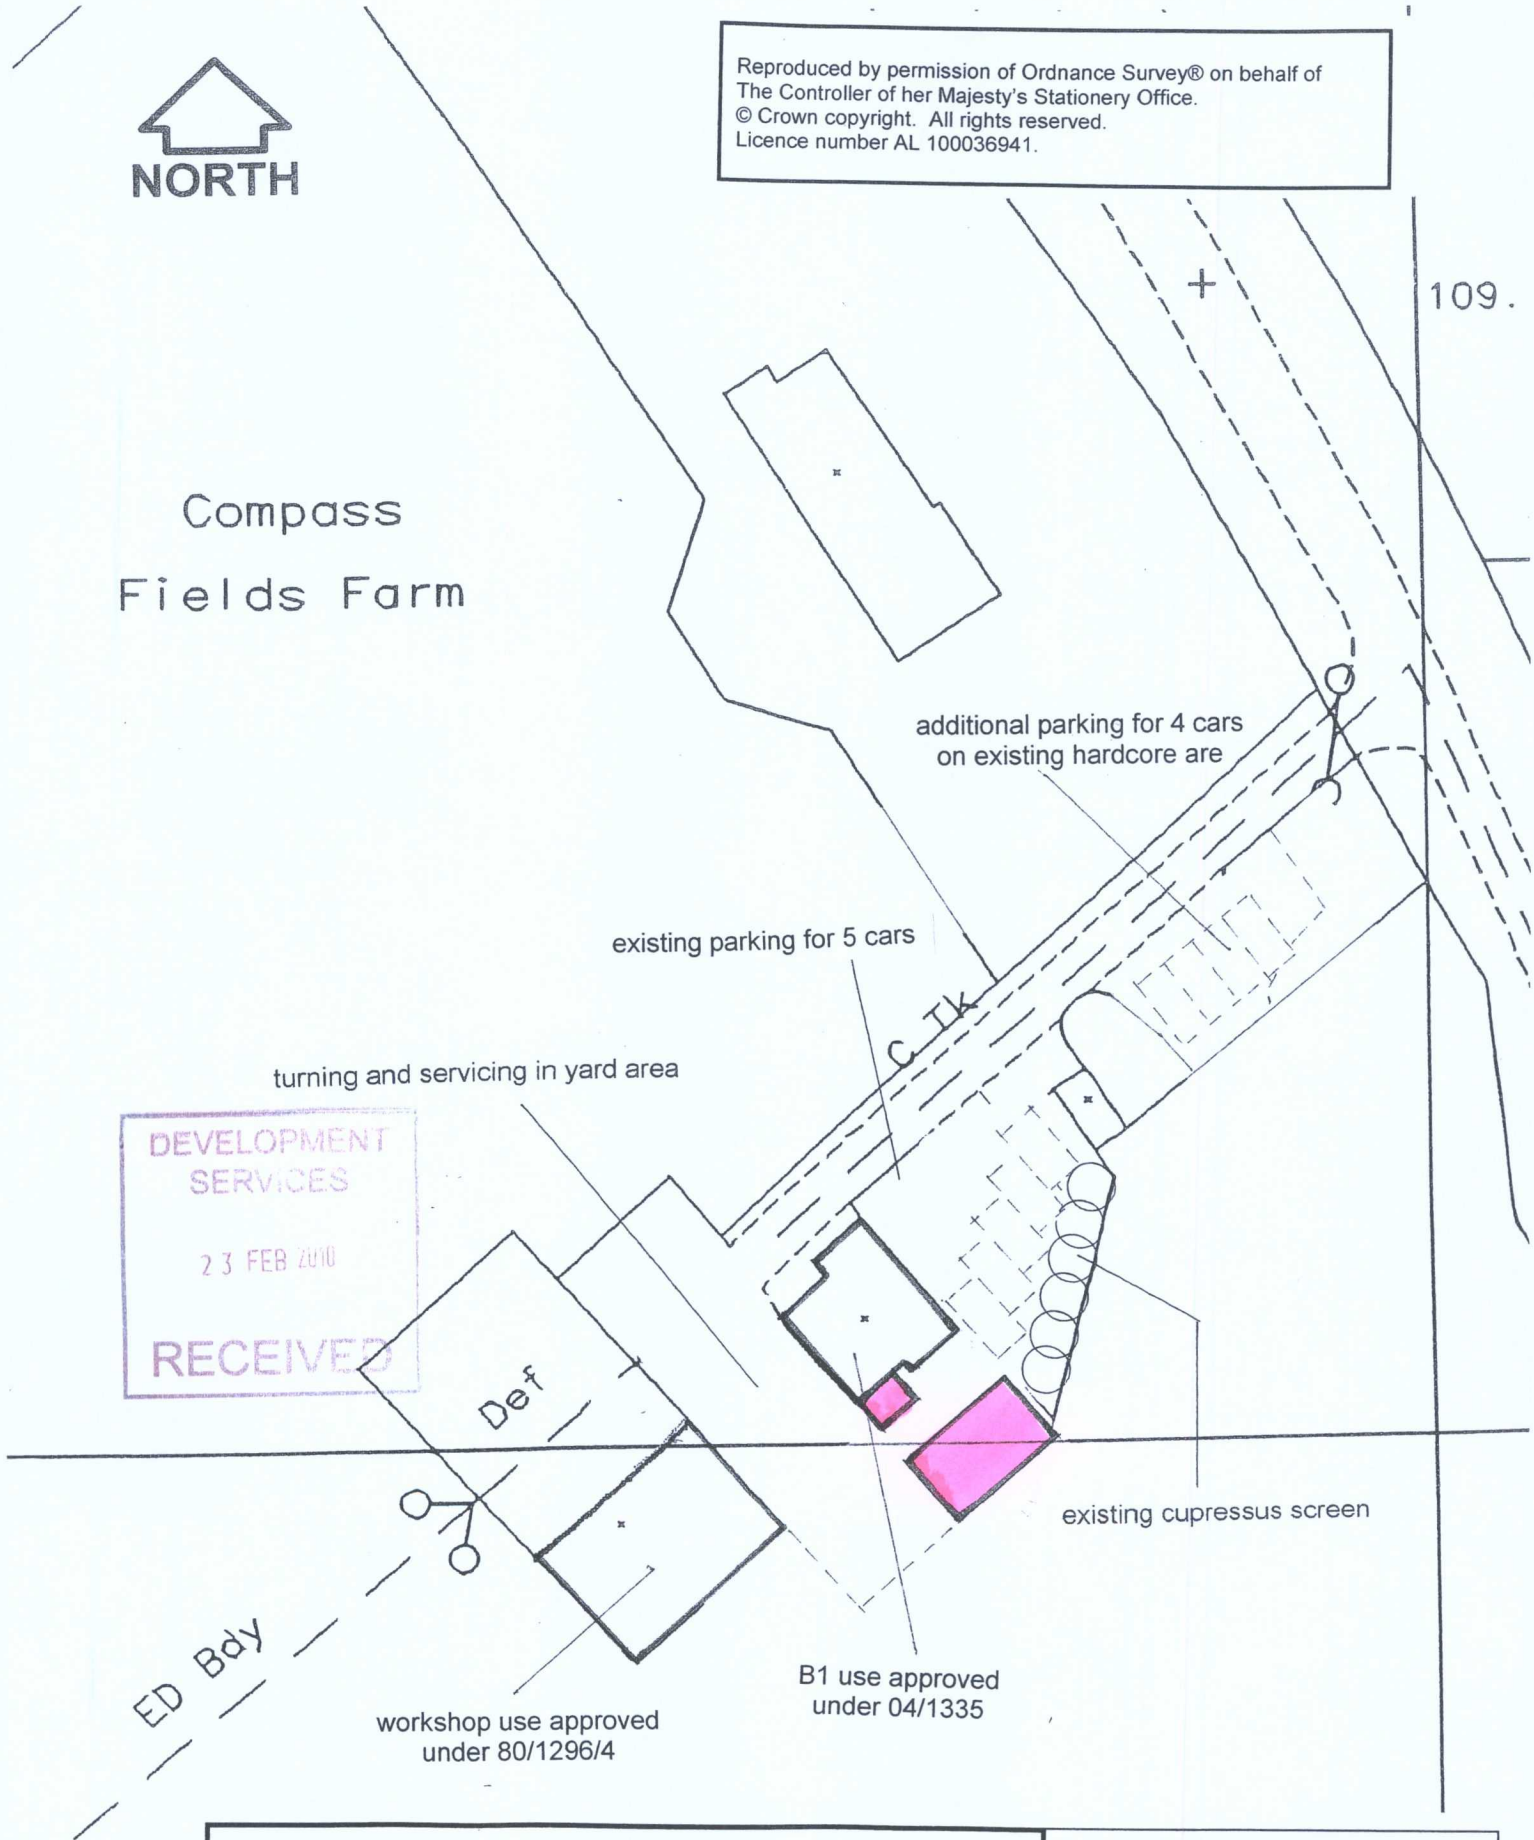

CHANGE OF USE TO WORKSHOP
COMPASS FIELDS FARM, STOKE GOLDING
SITE PLAN

Scale	Number	Date
1 : 500	989/04/1	February 2010

JAMES BAILEY PLANNING
CHARTERED TOWN PLANNERS

9 Hinckley Road, Burbage, Hinckley
Leics. LE10 2AF
Tel: 01455 611510 Fax: 01455 611654