13 Glenbarr Drive Hinckley

Block Plans

DEVELOPMENT SERVICES
0 5 FEB 2008
RECEIVED

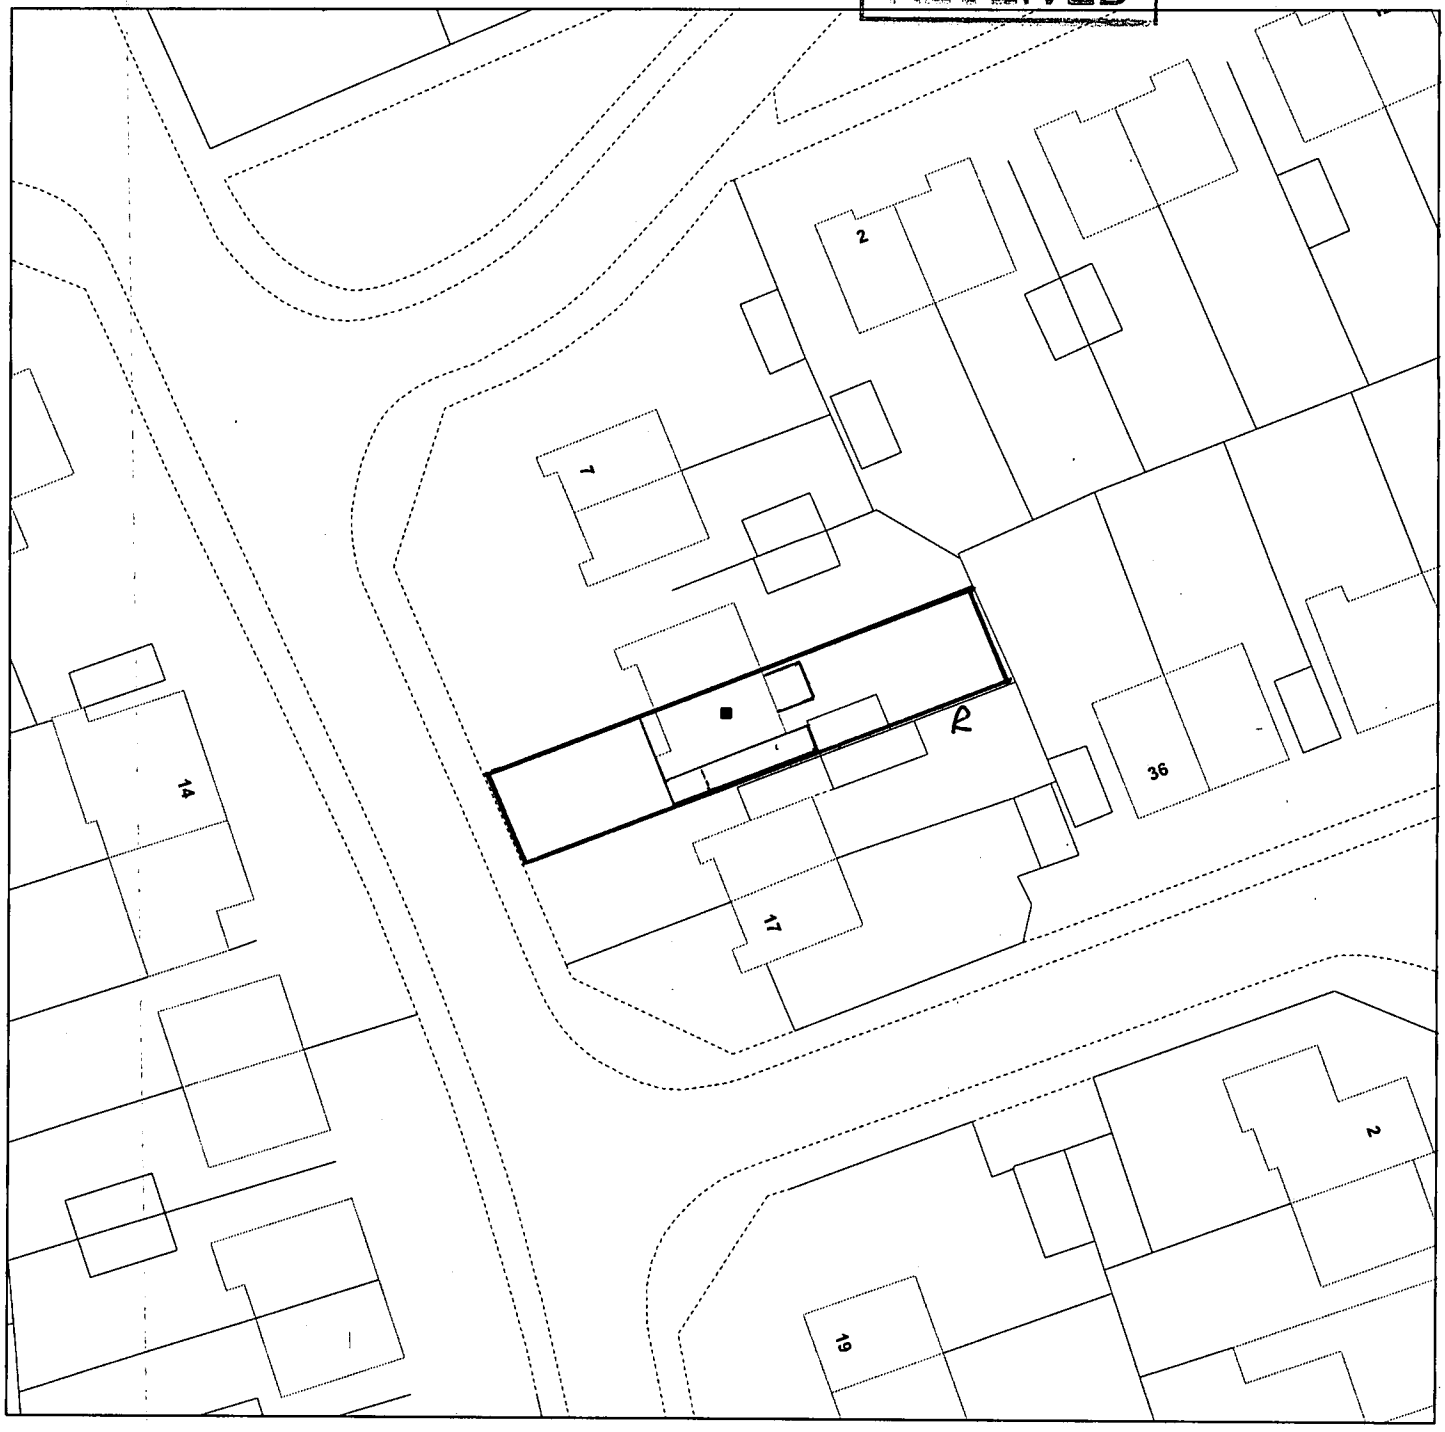

Scale : 1:500

Reproduced from the Ordnance Survey map with the permission of the Controller of Her Majesty's Stationery Office © Crown Copyright 2000.

Unauthorised reproduction infringes Crown Copyright and may lead to prosecution or civil proceedings.

Organisation	HBBC
Department	Devlopment & Culture
Comments	Do Not Copy
Date	04 May 2007
SLA Number	LA100018489

*Produced using ESRI (UK)'s MapExplorer 2.0 - **http://www.esriuk.com***