DETAILS ARE PRODUCED FOR LOCAL AUTHORITY APPROVAL ONLY.
BUILDER MUST CHECK ALL DETAILS BEFORE COMMENCING WORK.

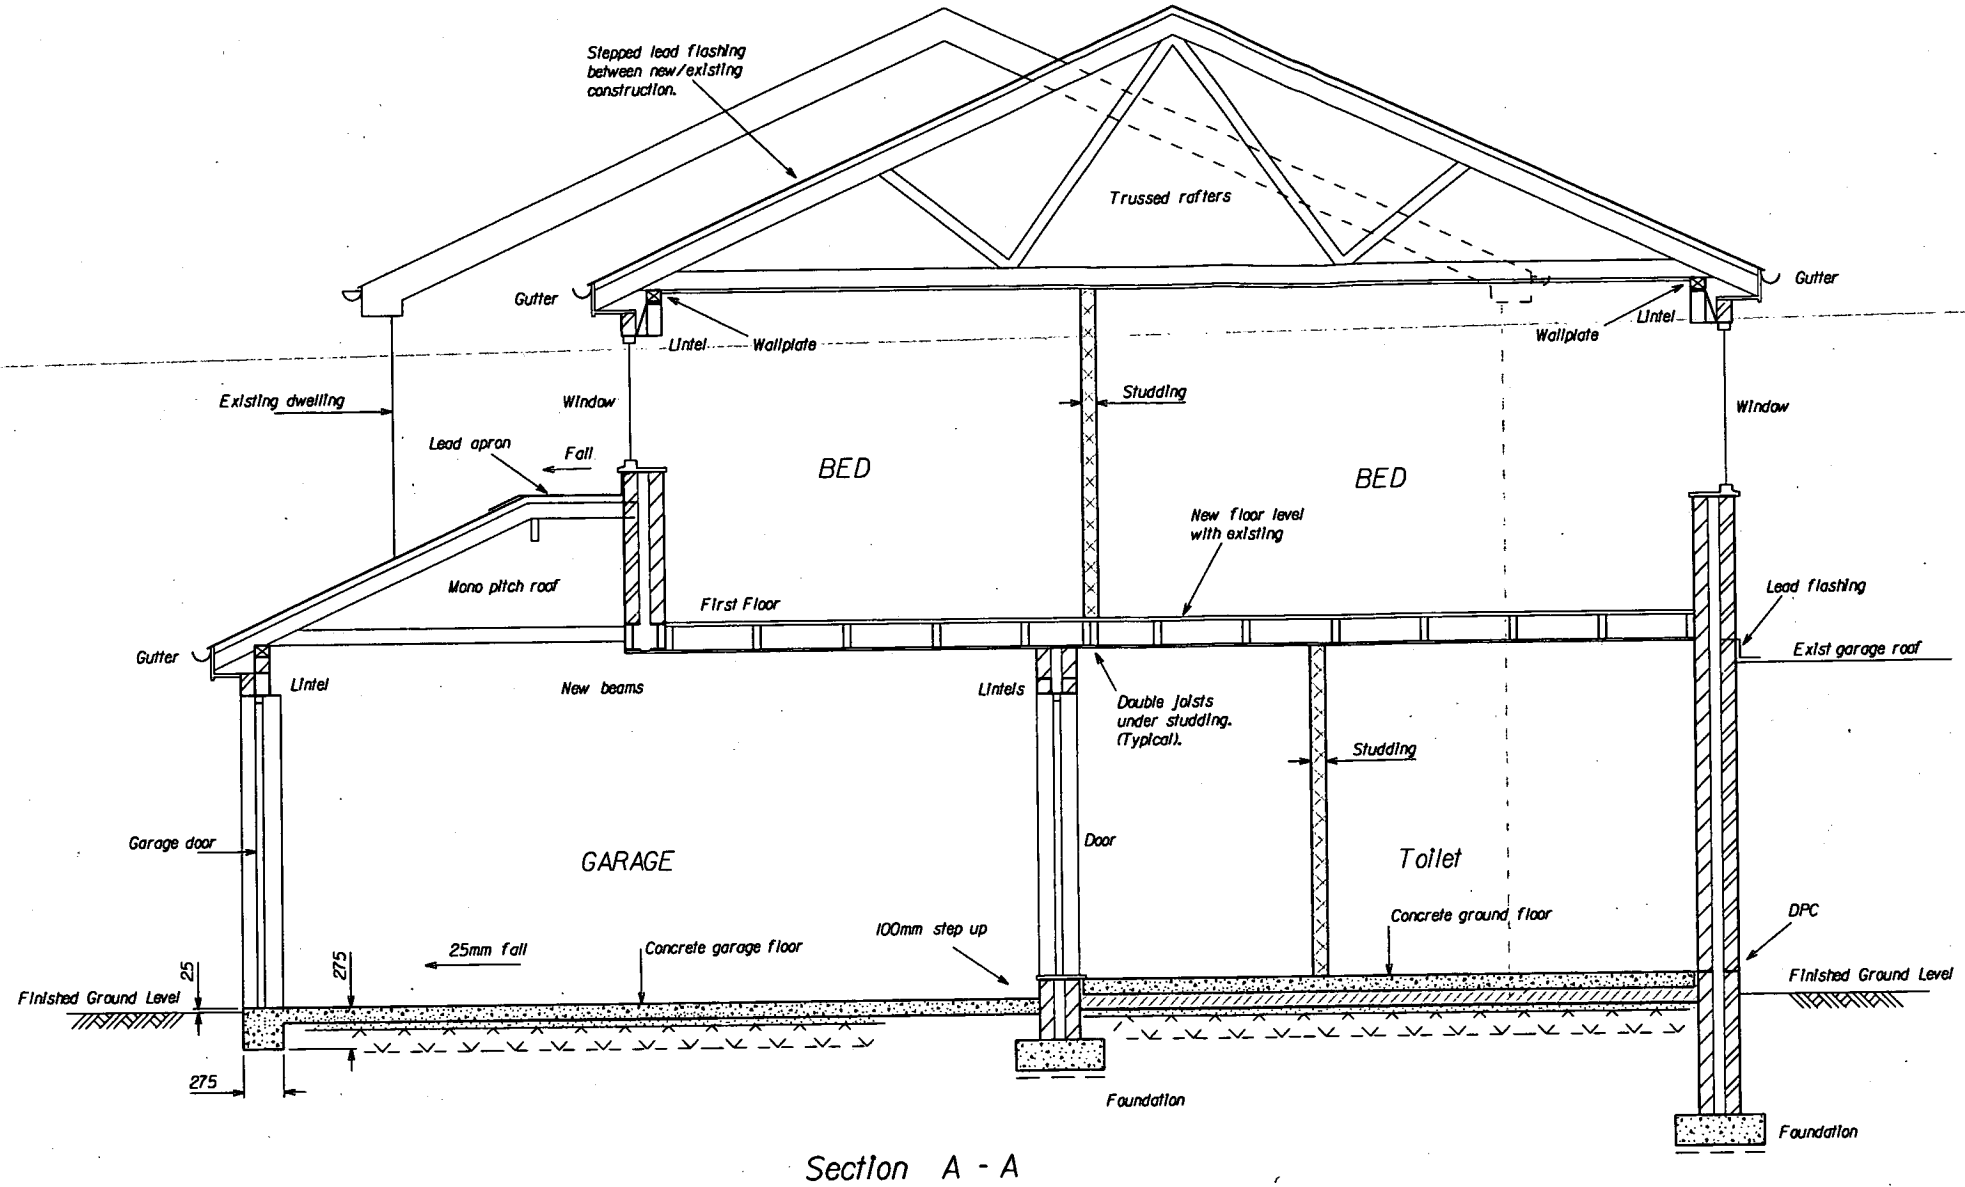

Section A - A

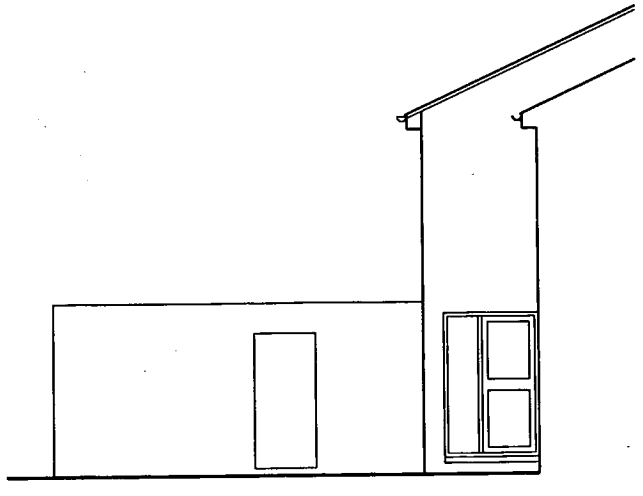

VIEW Y - Y

Rev A - Elev Y-Y added

Proposed Alterations at
13 Glenbarr Drive, Hinckley
for Mr & Mrs Rattigan

Scale 1:50

Drawing No 3