


- Creosote preservation not permitted
- All timber in preserved softwood (green or brown treated).
- Except for backfill, posts to be erected in smallest hole possible.
- Backfill other than concrete is to be well compacted acceptable material.
- Posts are to be backfilled in concrete as shown at end points, all changes of direction exceeding 15° vertically and/or 30° horizontally and at 30m centres along fenceline.
- All ferrous metals are to be galvanised to BS EN 1461.
- Post holes are not to be backfilled over concrete earlier than 24 hours after placing concrete.

Scale: 1:20

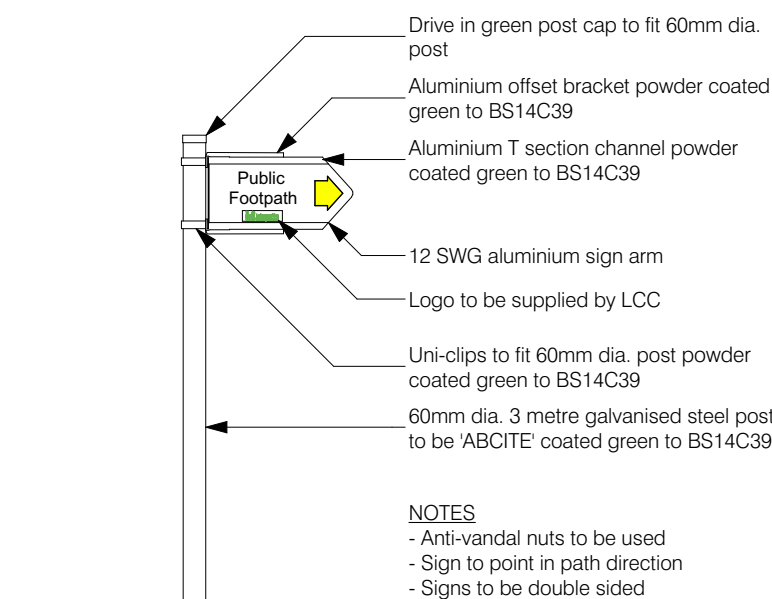

Scale: 1:20



Scale 1:20

**Cooper
Rogers
architects**

a: 42 Patrick Street
Market Harborough
LE16 9HP

e: studio@cooper-rogers.com
t: 07912563833
w: www.cooper-rogers.com

Project title:

RATBY
PHASE 2

Drawing title:

Public Right of Way Typical Cross
Section and Details (Sheet 1 of 2)

PRELIMINARY

Scale By Date
1:20 at A3 MRC 14/03/2025

Drawing Number

2311-CR-00-ZZ-DR-A-0205-P02