



NOTES
© COPYRIGHT Cooper Rogers Architects.
No Dimensions to be scaled for construction. Drawing may be scaled for planning purposes only.
Drawing to be read in conjunction with all other associated project information. Immediately report any discrepancies, errors or omissions on this document to Cooper Rogers Architects. If in doubt ASK.

Revision Date By Note

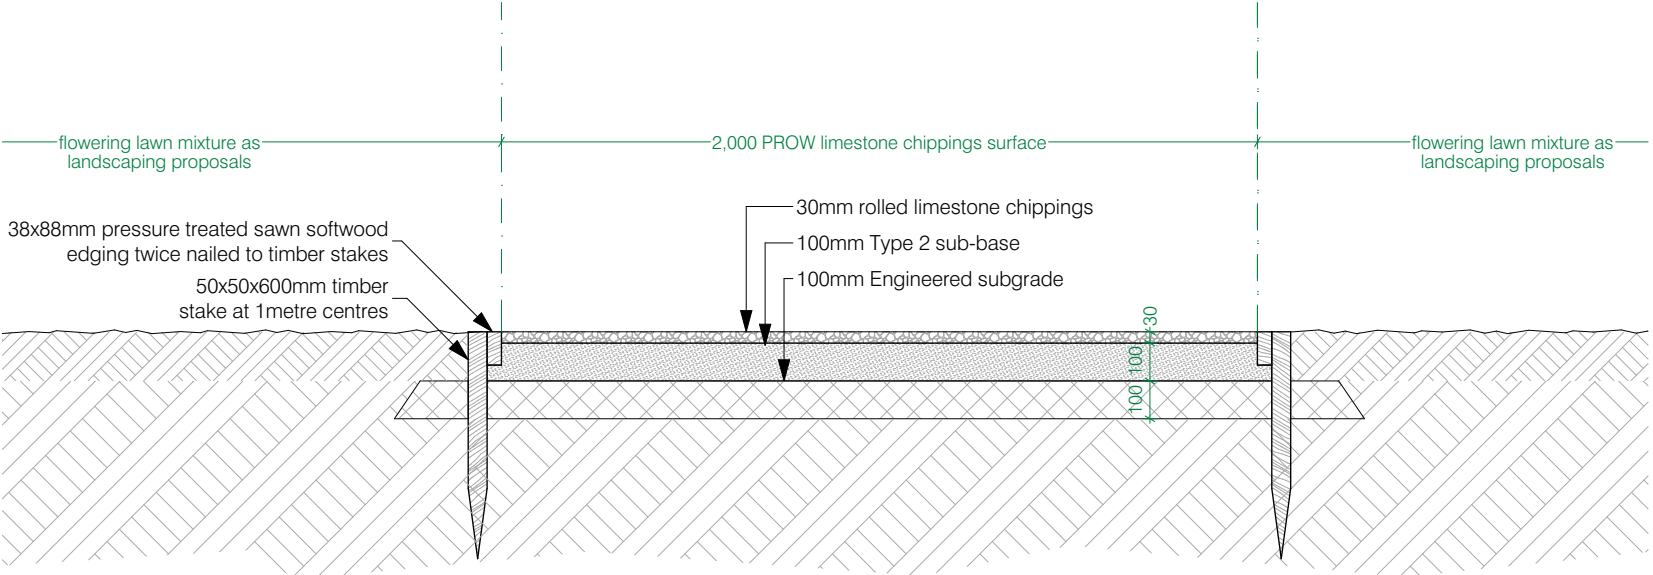

Public Right of Way Typical Cross Section
(Limestone Chippings Finish)
Scale: 1:20

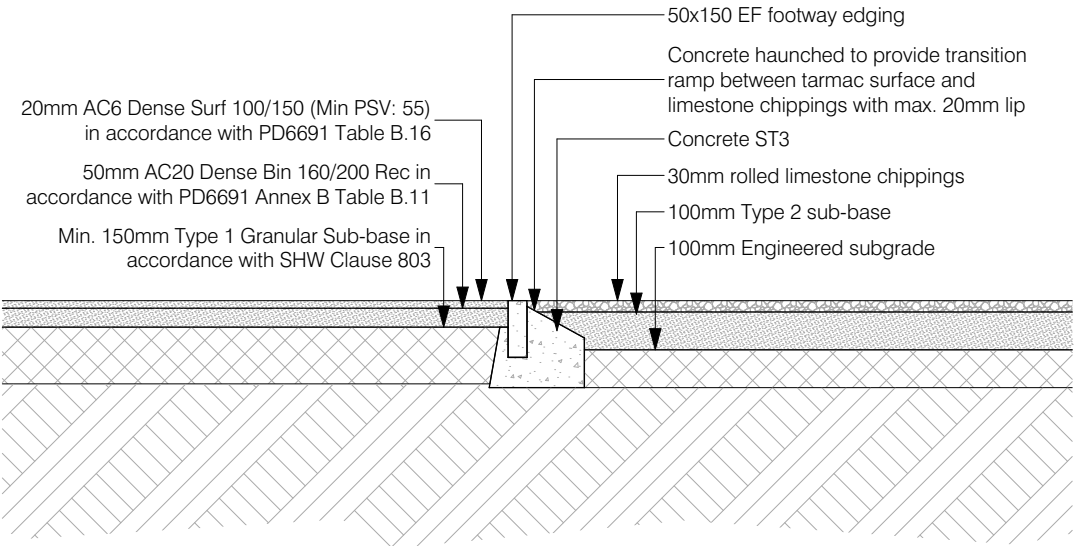

Public Right of Way Transition Between Tarmac
and Limestone Chippings Surfaces
Scale: 1:20

Cooper Rogers architects
a: 42 Patrick Street
Market Harborough
LE16 9HP
e: studio@cooper-rogers.com
t: 07912563833
w: www.cooper-rogers.com


Project title:
**RATBY
PHASE 2**

Drawing title:
**Public Right of Way Typical Cross
Section and Details (Sheet 2 of 2)**

PRELIMINARY

Scale By Date
1:20 at A3 MRC 14/03/2025

Drawing Number
2311-CR-00-ZZ-DR-A-0206-P01

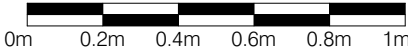

Scale 1:20