


Key Notes

-  Proposed PROW diversion of footpath R50
-  Proposed closed PROW footpath R50

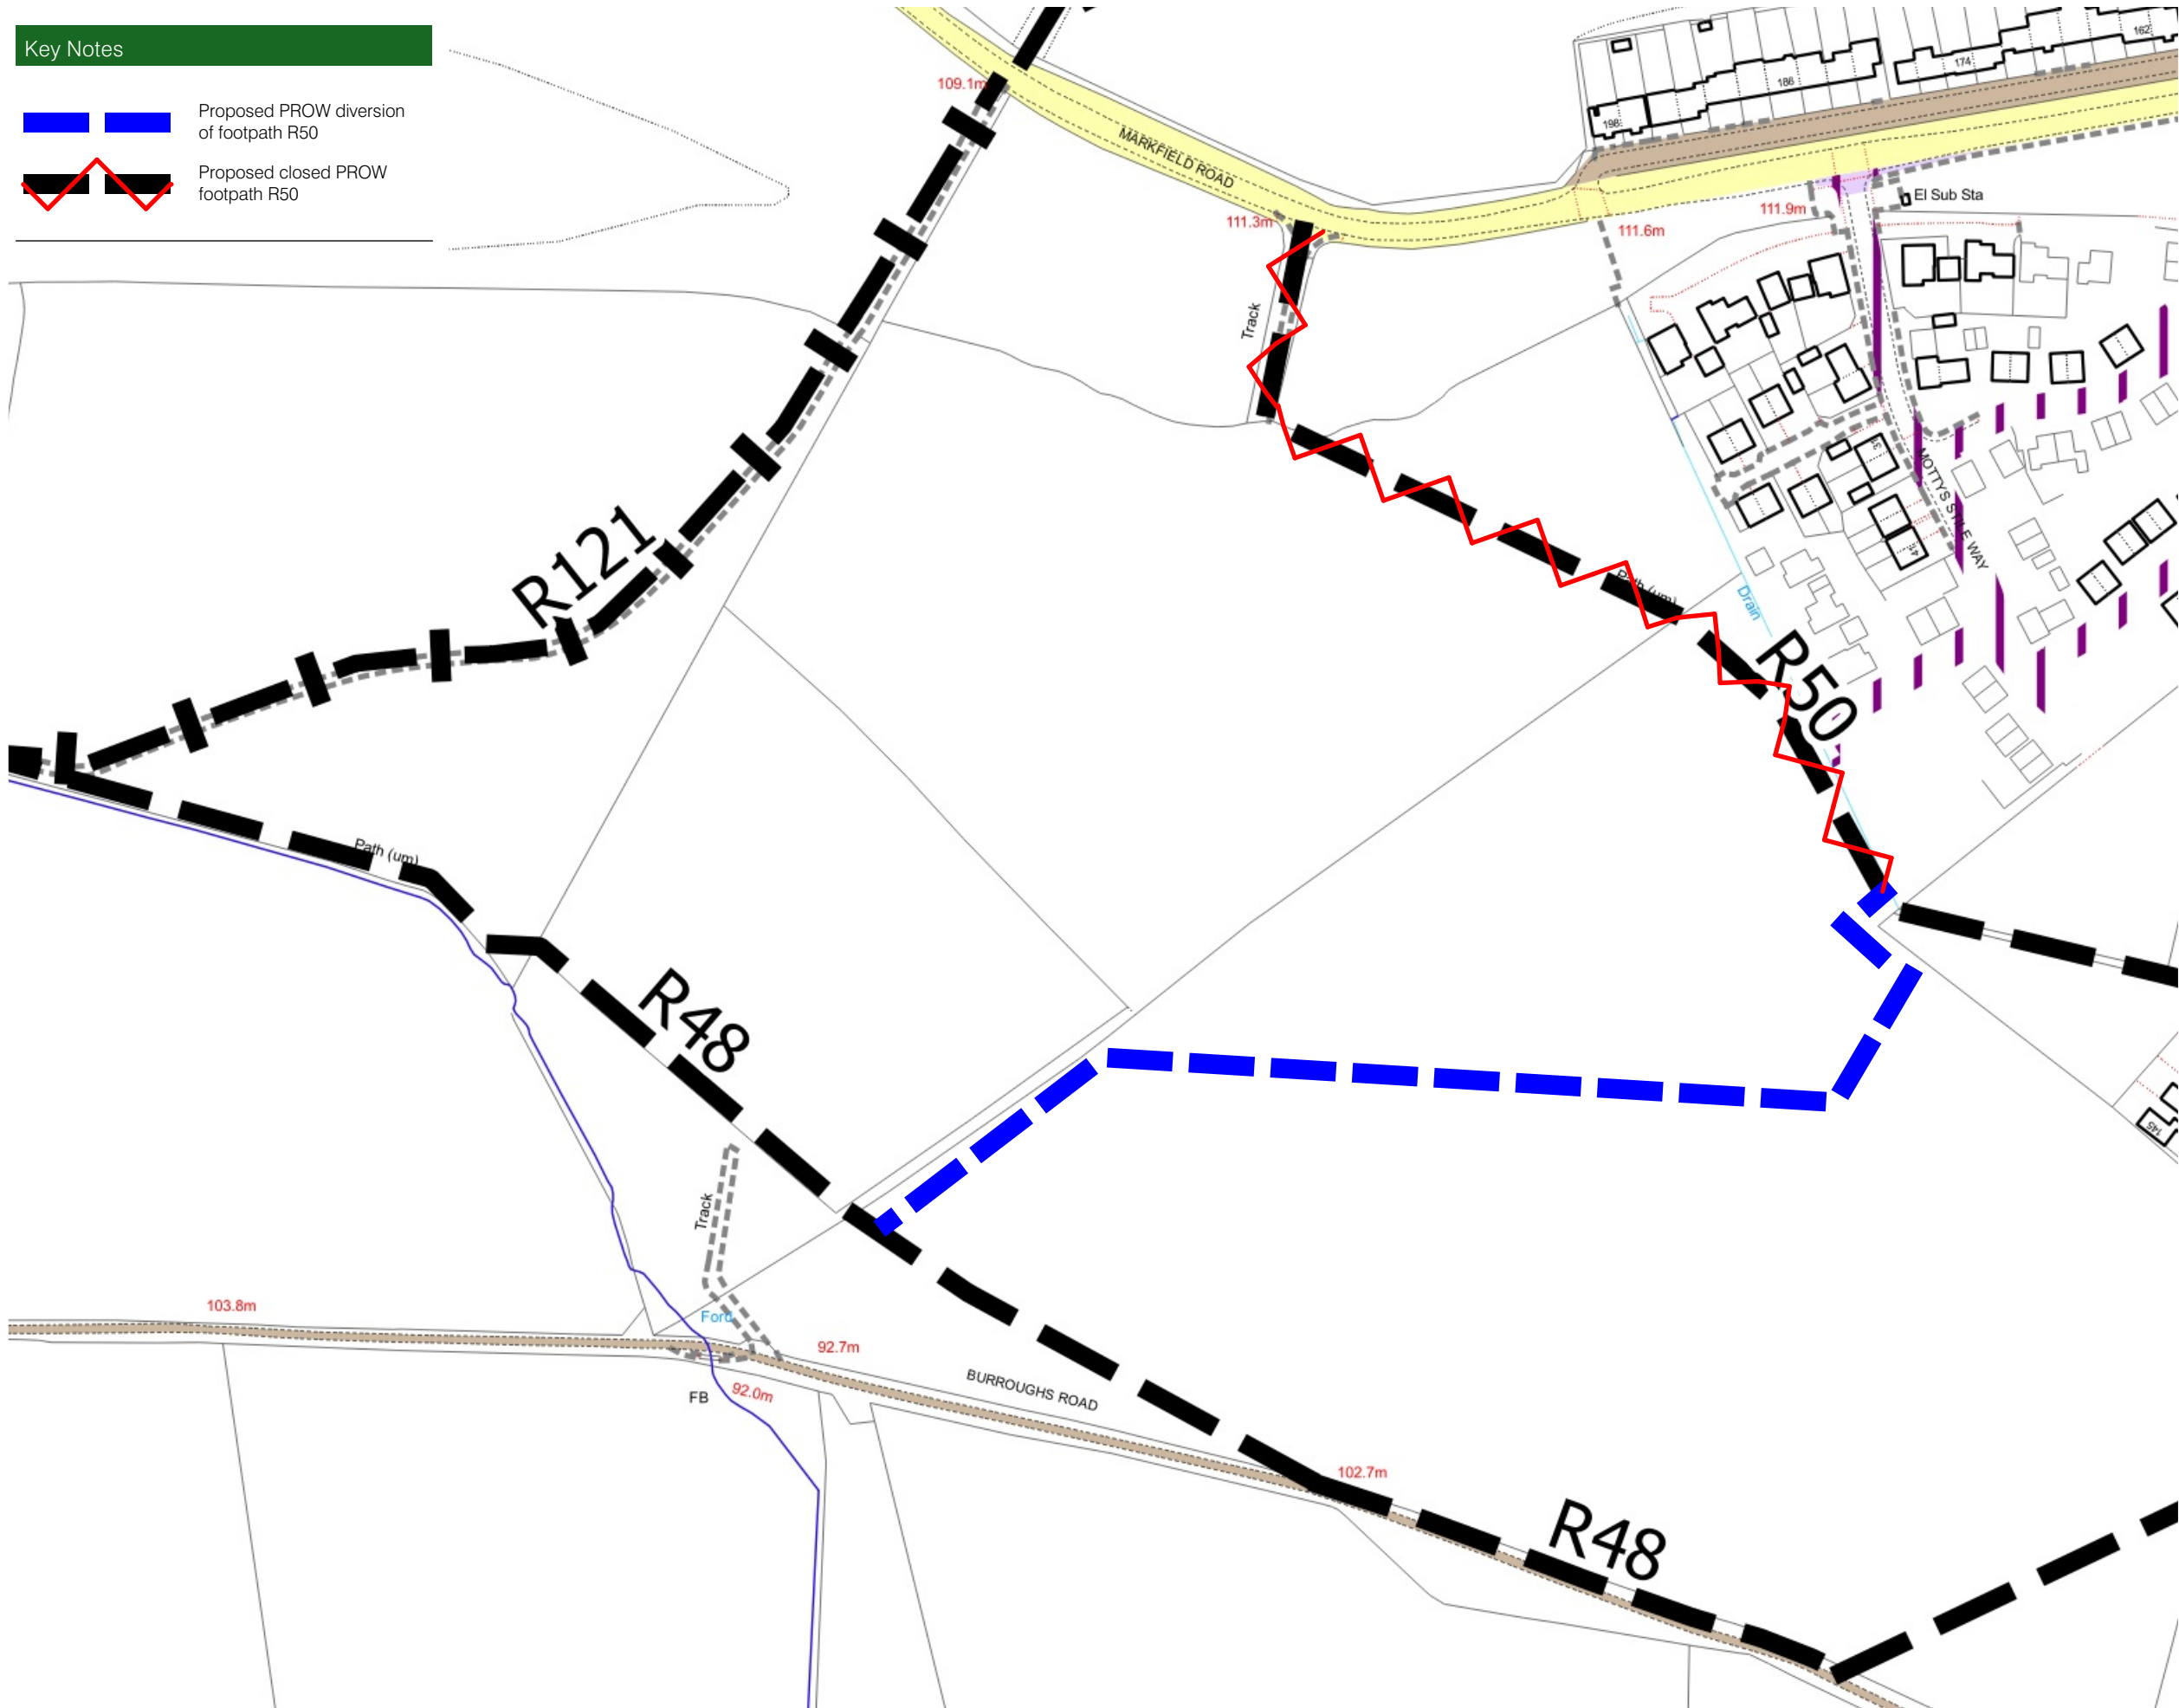

NOTES
© COPYRIGHT Cooper Rogers Architects.
No Dimensions to be scaled for construction. Drawing may be scaled for planning purposes only.
Drawing to be read in conjunction with all other associated project information.
Immediately report any discrepancies, errors or omissions on this document to Cooper Rogers Architects. If in doubt ASK.

Revision	Date	By	Note
----------	------	----	------



a: 42 Patrick Street
Market Harborough
LE16 9HP

e: studio@cooper-rogers.com
t: 07912563833
w: www.cooper-rogers.com

Project title:
RATBY
PHASE 2

Drawing title:
Public Right of Way Diversion

PRELIMINARY

Scale	By	Date
1:2000	at A3	MRC 13/03/2025

Drawing Number
2311-CR-00-ZZ-DR-A-0210-P01