
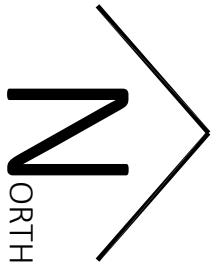
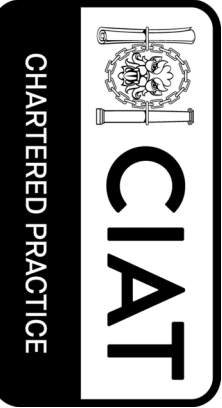
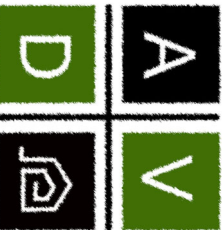
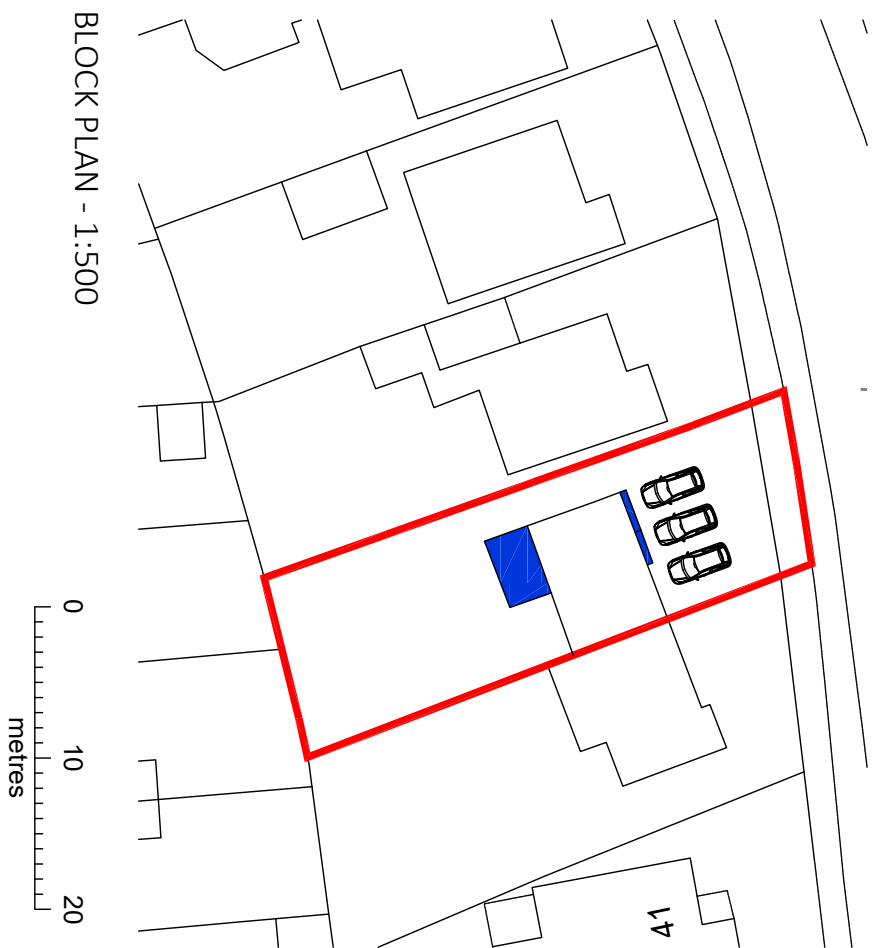
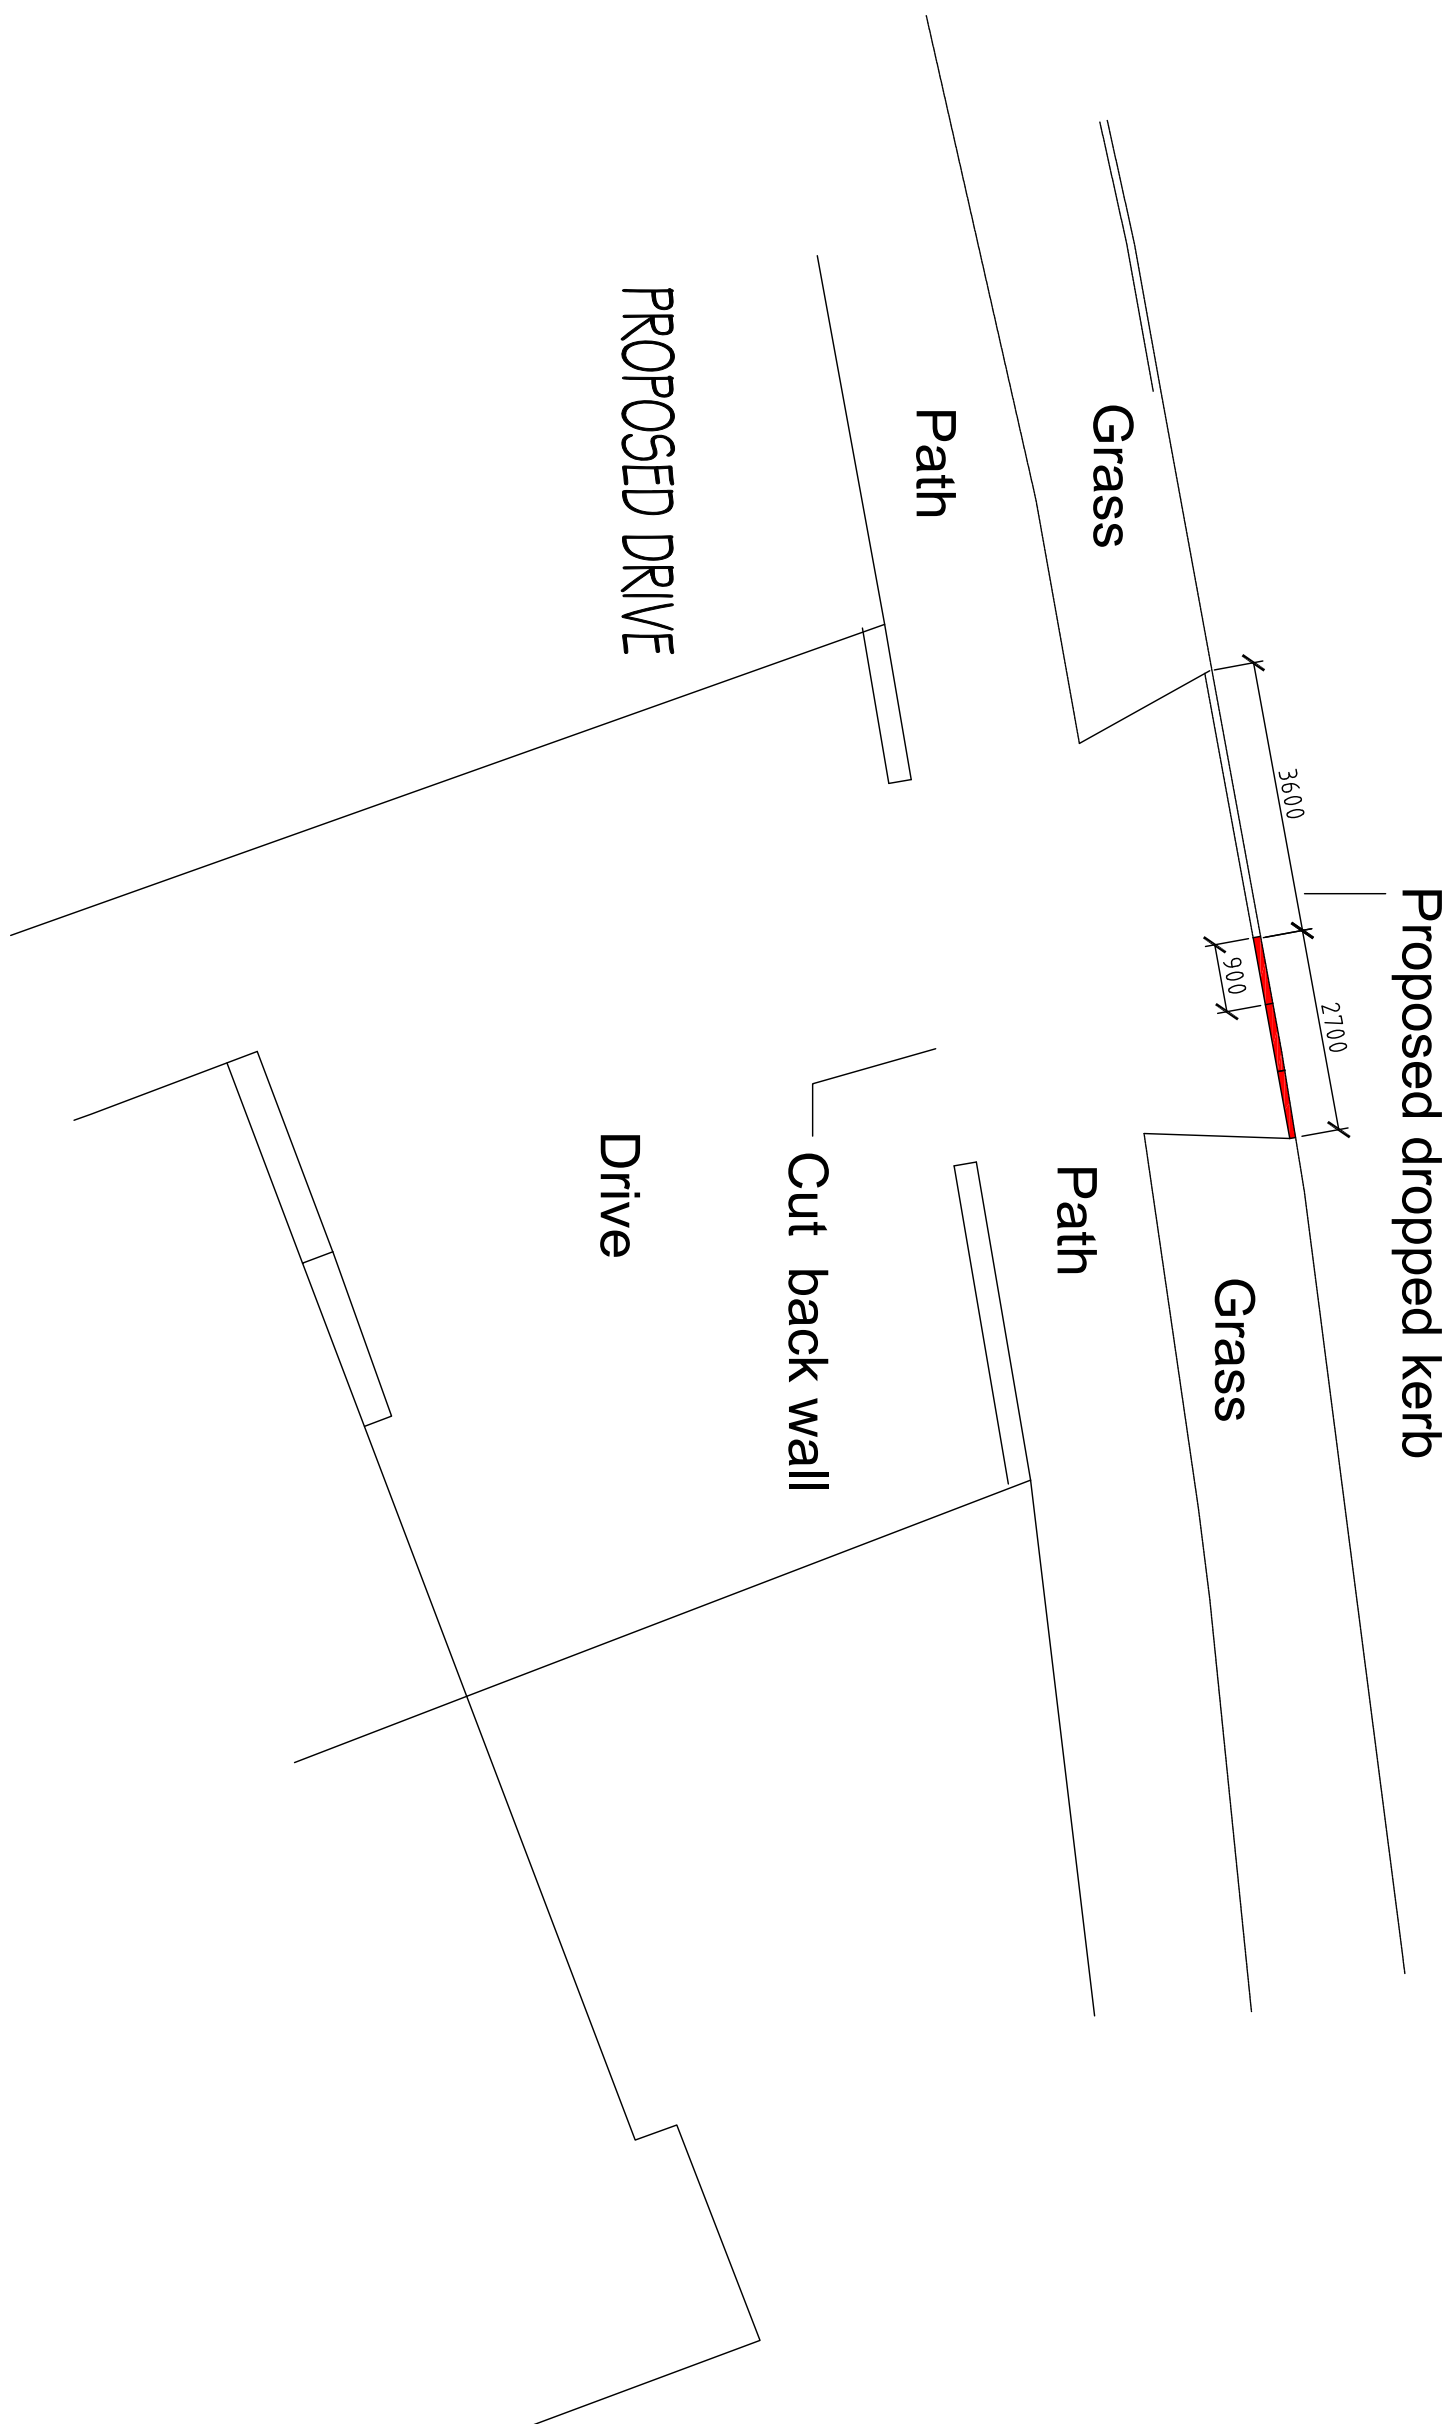


1. Drawings copyright of © Architectural Vistadesigns Ltd
2. Drawings not to be used without written consent.
3. Drawings should not be used for the purpose of construction or working drawings
4. Drawings should not be used for the purpose of planning or building regulations
5. All dimensions must be checked and verified on site before commencing works
6. OS data may have been used for the purpose of a Planning submission.

Revisions		
Rev.	Date	Comments

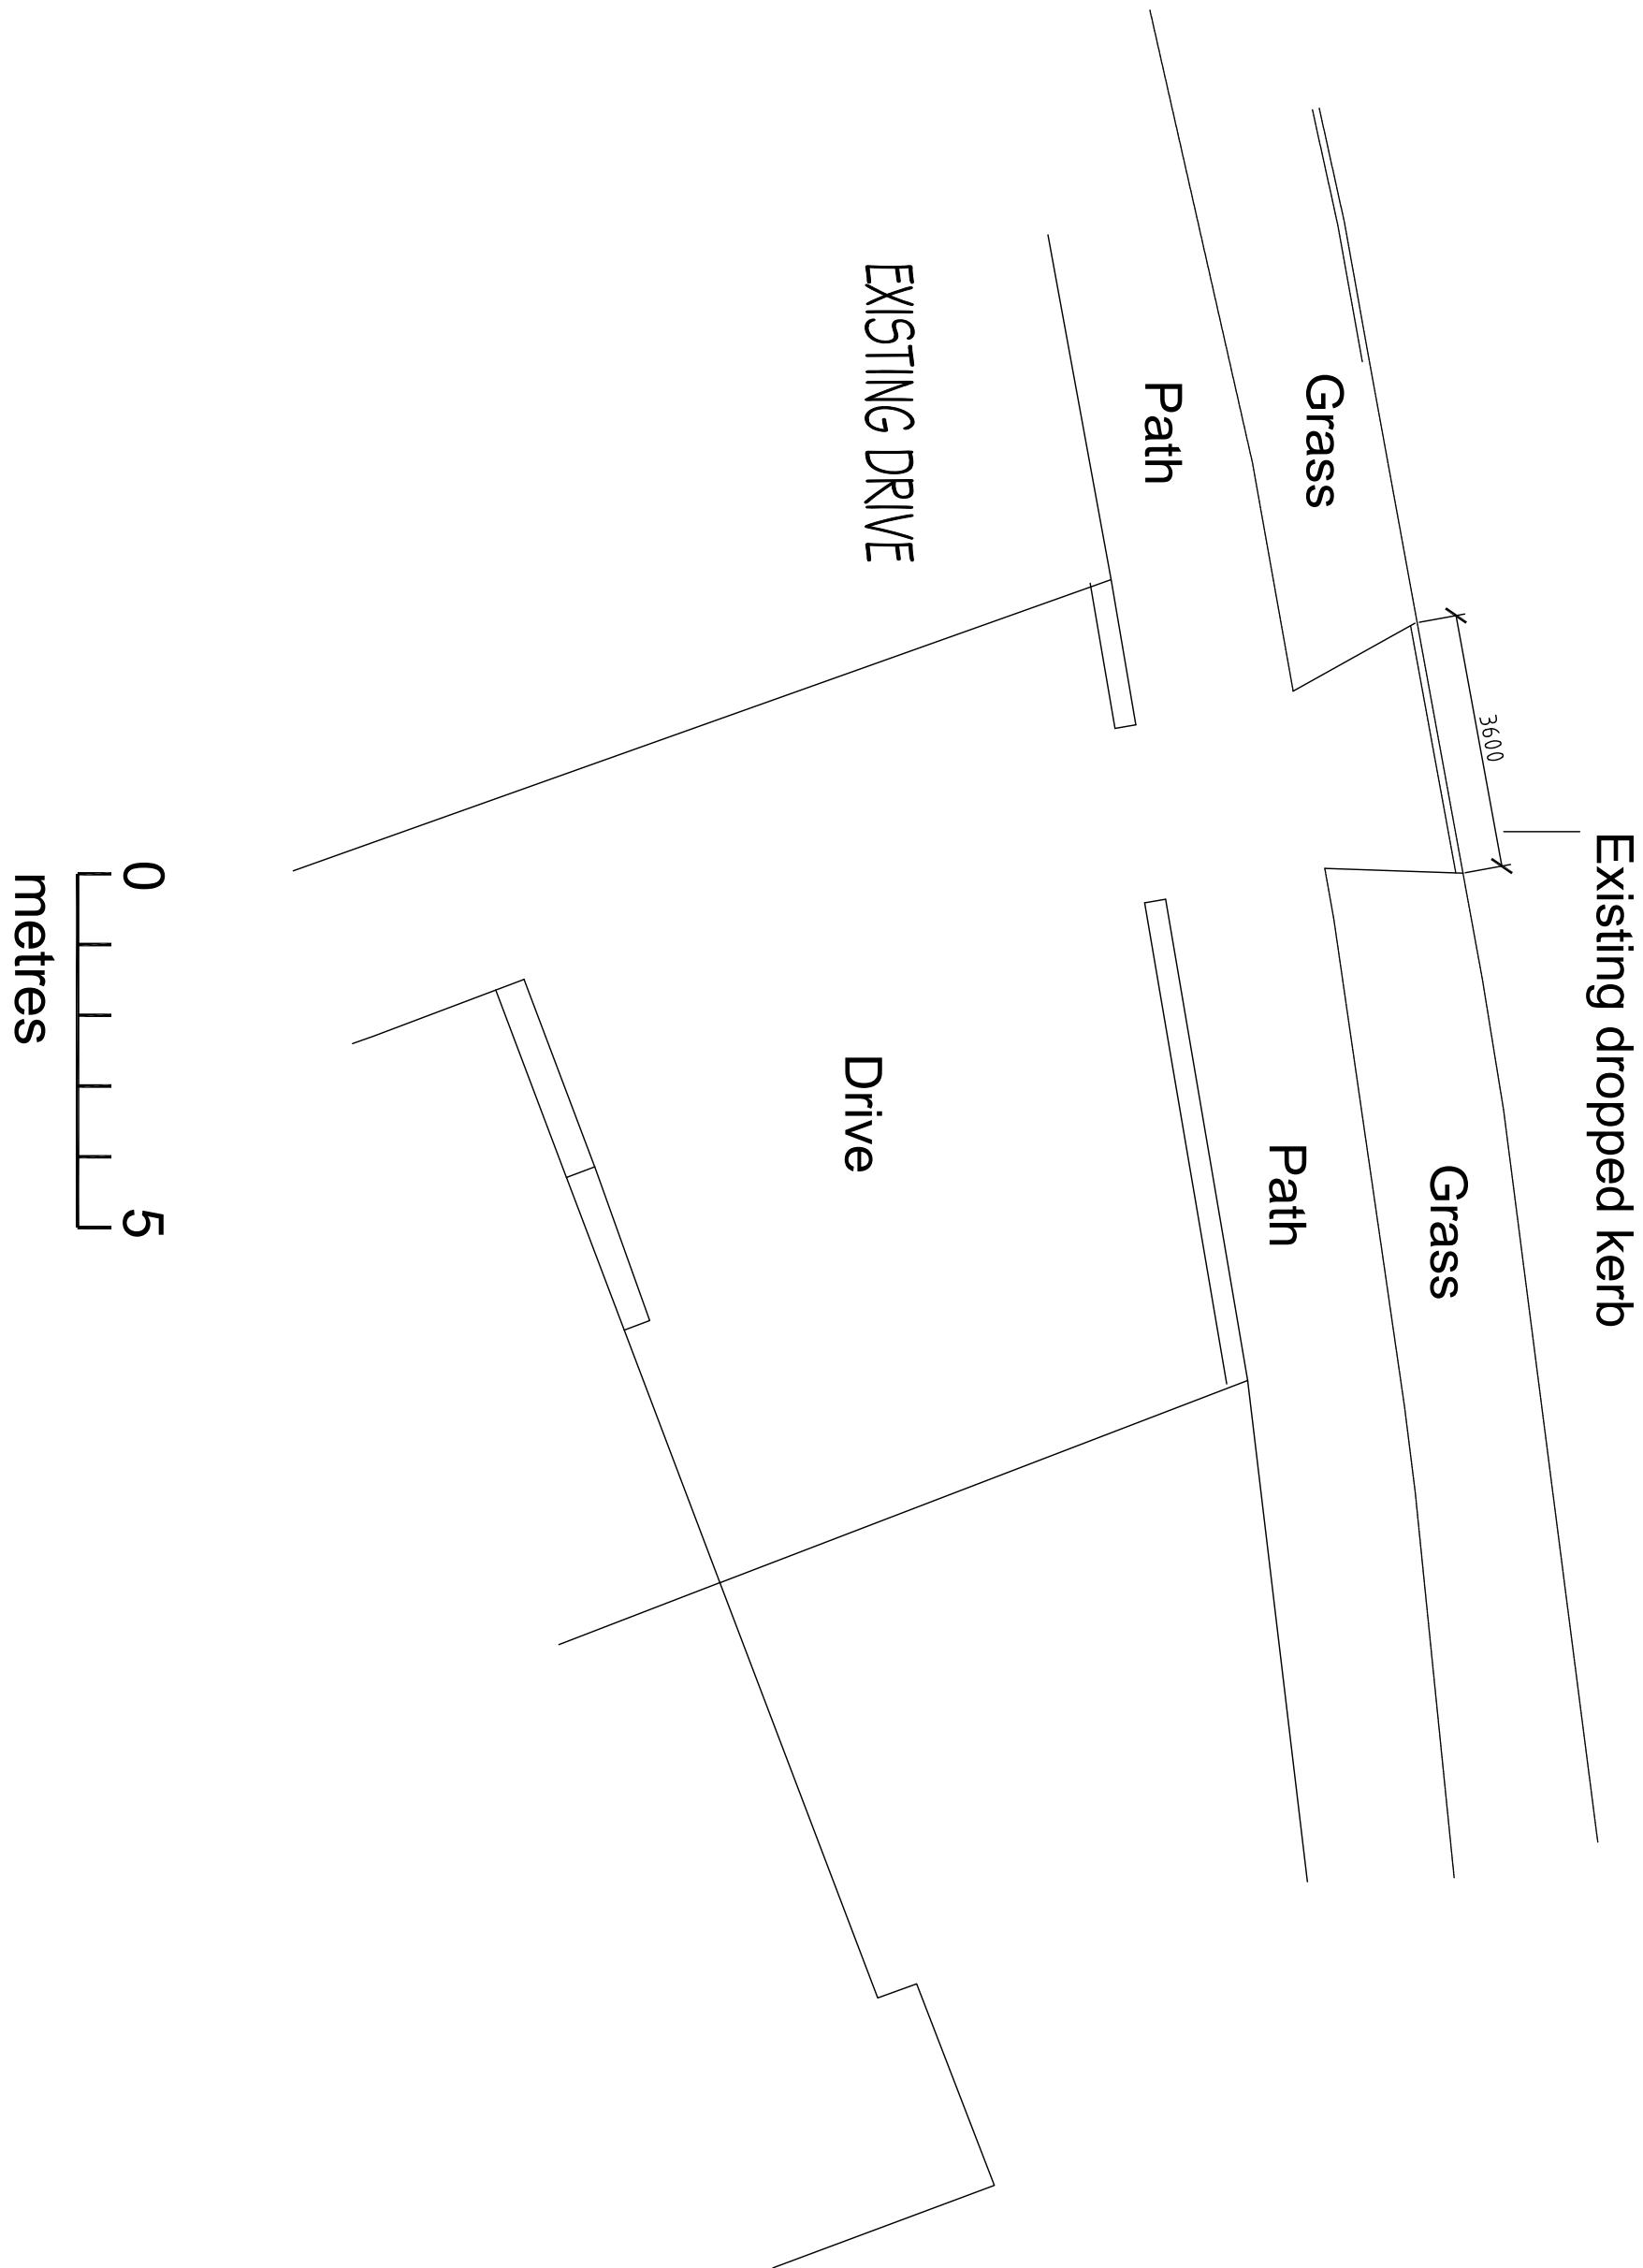

ArchitecturalVistadesigns Ltd

a: The Padlock, 118 Padlock Way, Hindley, Lanes LE10 0BZ

m: 0785 459 2584 t: 01455 698 839

w: www.architecturalvistadesigns.co.uk

e: studio@architecturalvistadesigns.co.uk

Client: Jaqui Laing

Dwg: Existing and Proposed Plans

Project: Proposed Dropped Kerb

at No. 45 Foresters Road, Burdage LE10 2RU

Scale: 1:100, 1:500 & 1:1250 @ A1

Date: 26.03.2026

Drawn By: map

Dwg No. AVD-936-FRB-PL01

Rev. -