



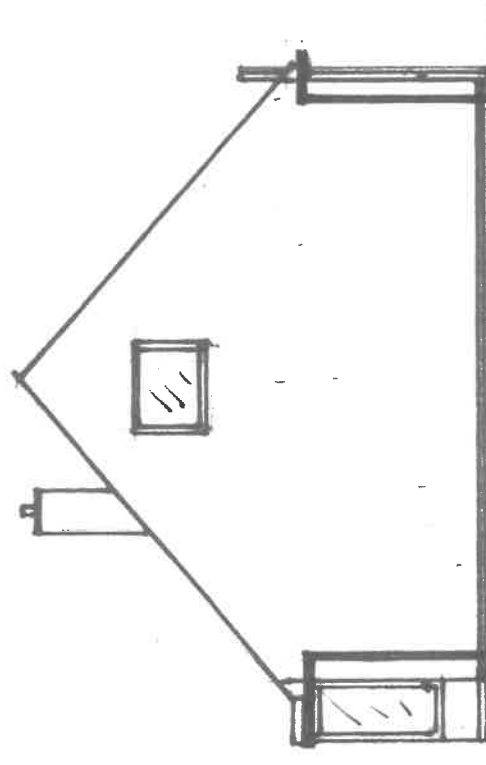

EAST

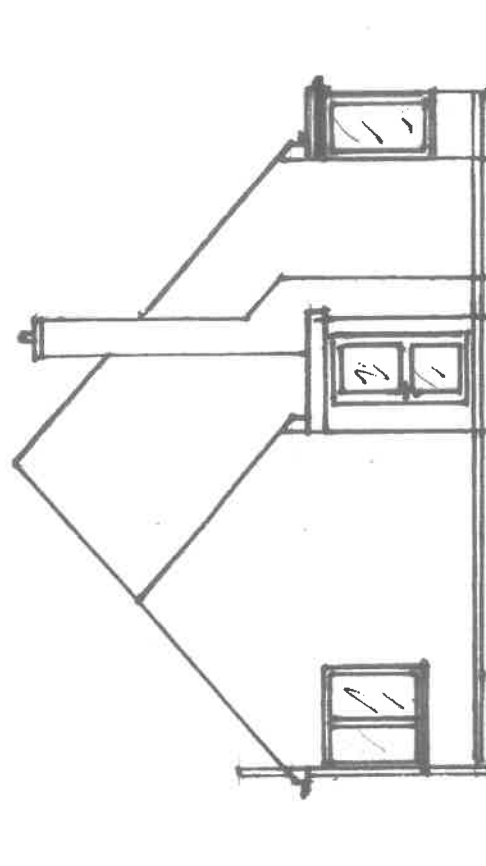

WEST

0 1m 2m 3m

MR & MRS NINNESS 2 STAPLETON LANE DADLINGTON CV13 6HY DATE 1/9/2010
EXISTING SIDE ELEVATIONS DRAWING NO: 1E SCALE 1:100