



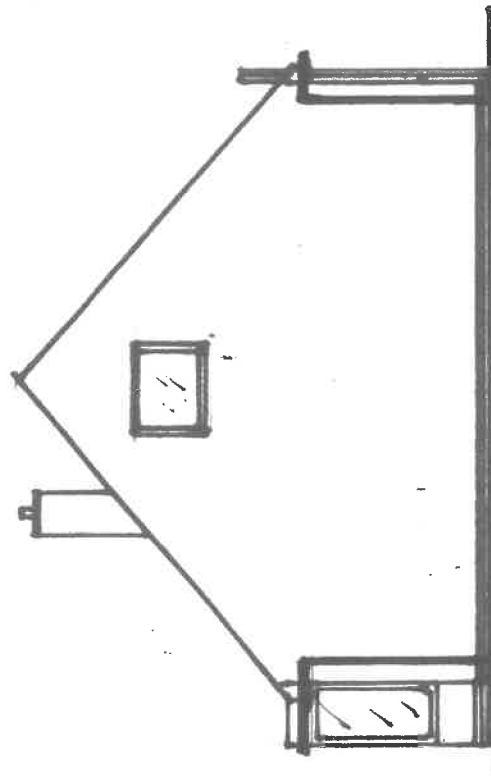

EAST

0 1m 2m 3m

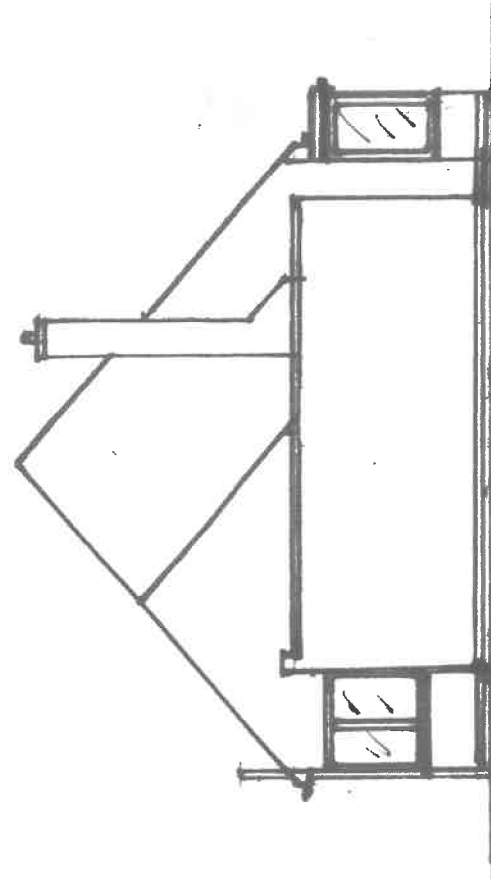

(WEST INCLUDING
EXISTING GARAGE)

DATE 1/9/20
SCALE 1:100

MR & MRS NINNESS 2 STAPLETON LANE DADLINGTON CV13 6HY
EXISTING SIDE ELEVATIONS DRAWING NO: 5E