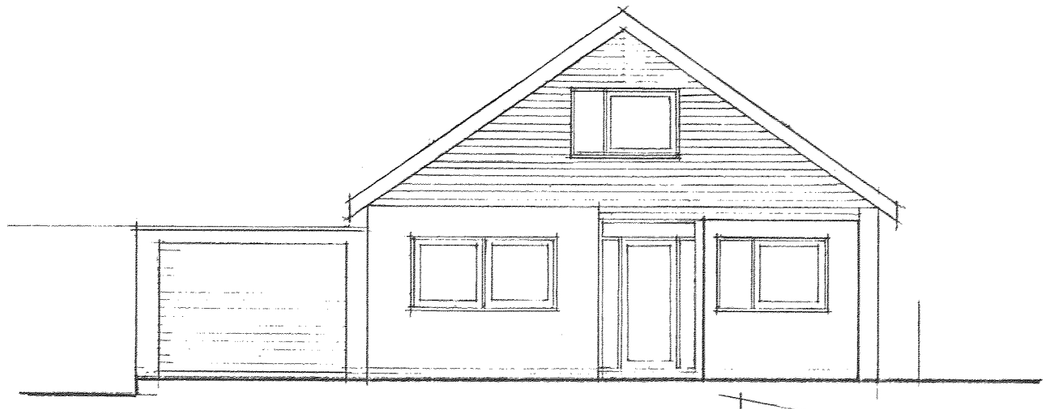

ROAD ELEVATION

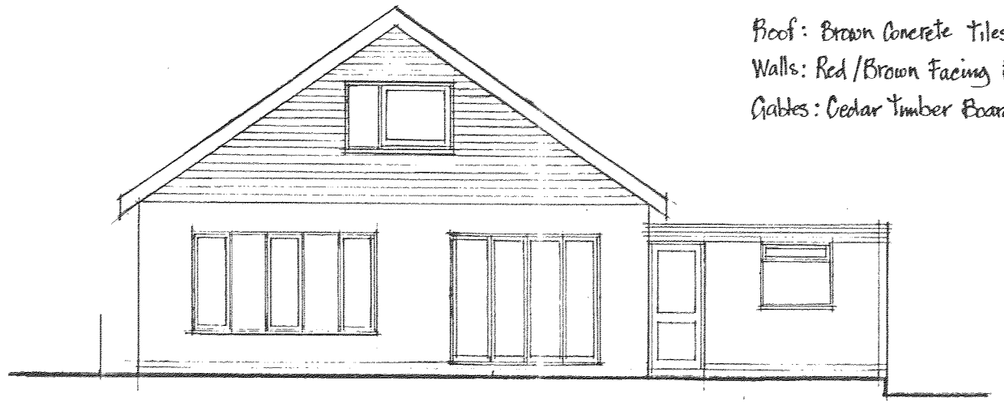

Roof: Brown Concrete Tiles
Walls: Red/Brown Facing Bricks
Gables: Cedar Timber Boards

GARDEN ELEVATION

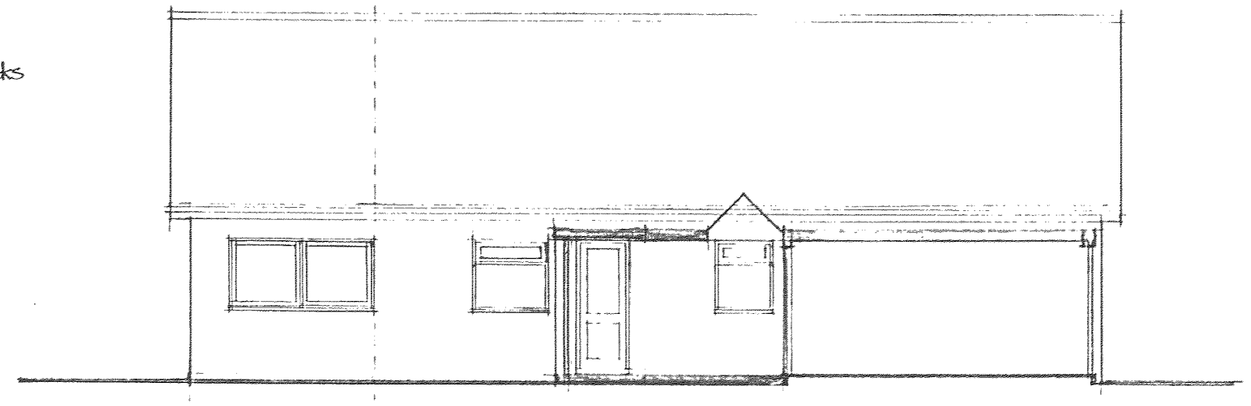

SIDE ELEVATION - EAST

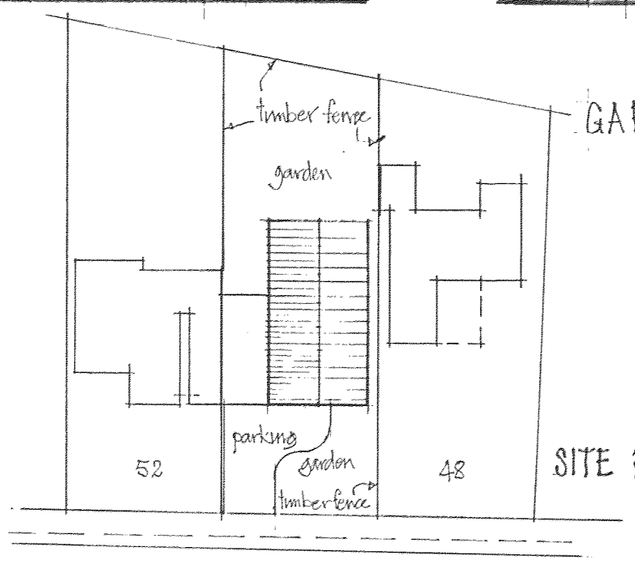

SITE PLAN 1:500

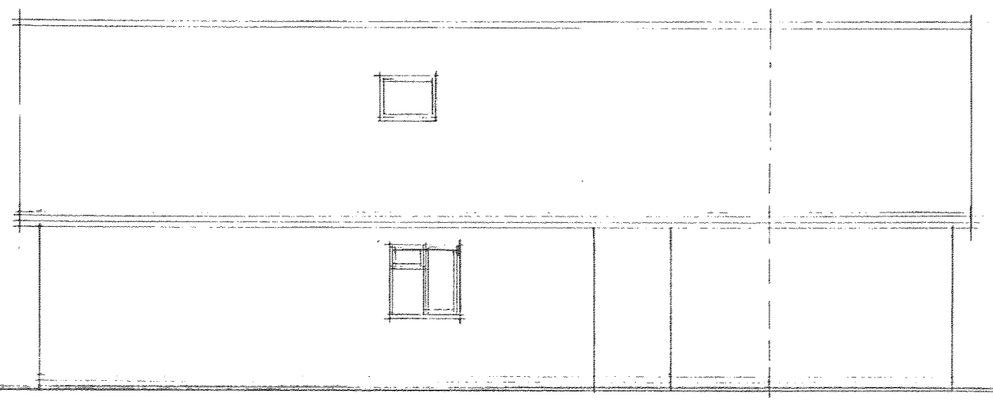

SIDE ELEVATION - WEST

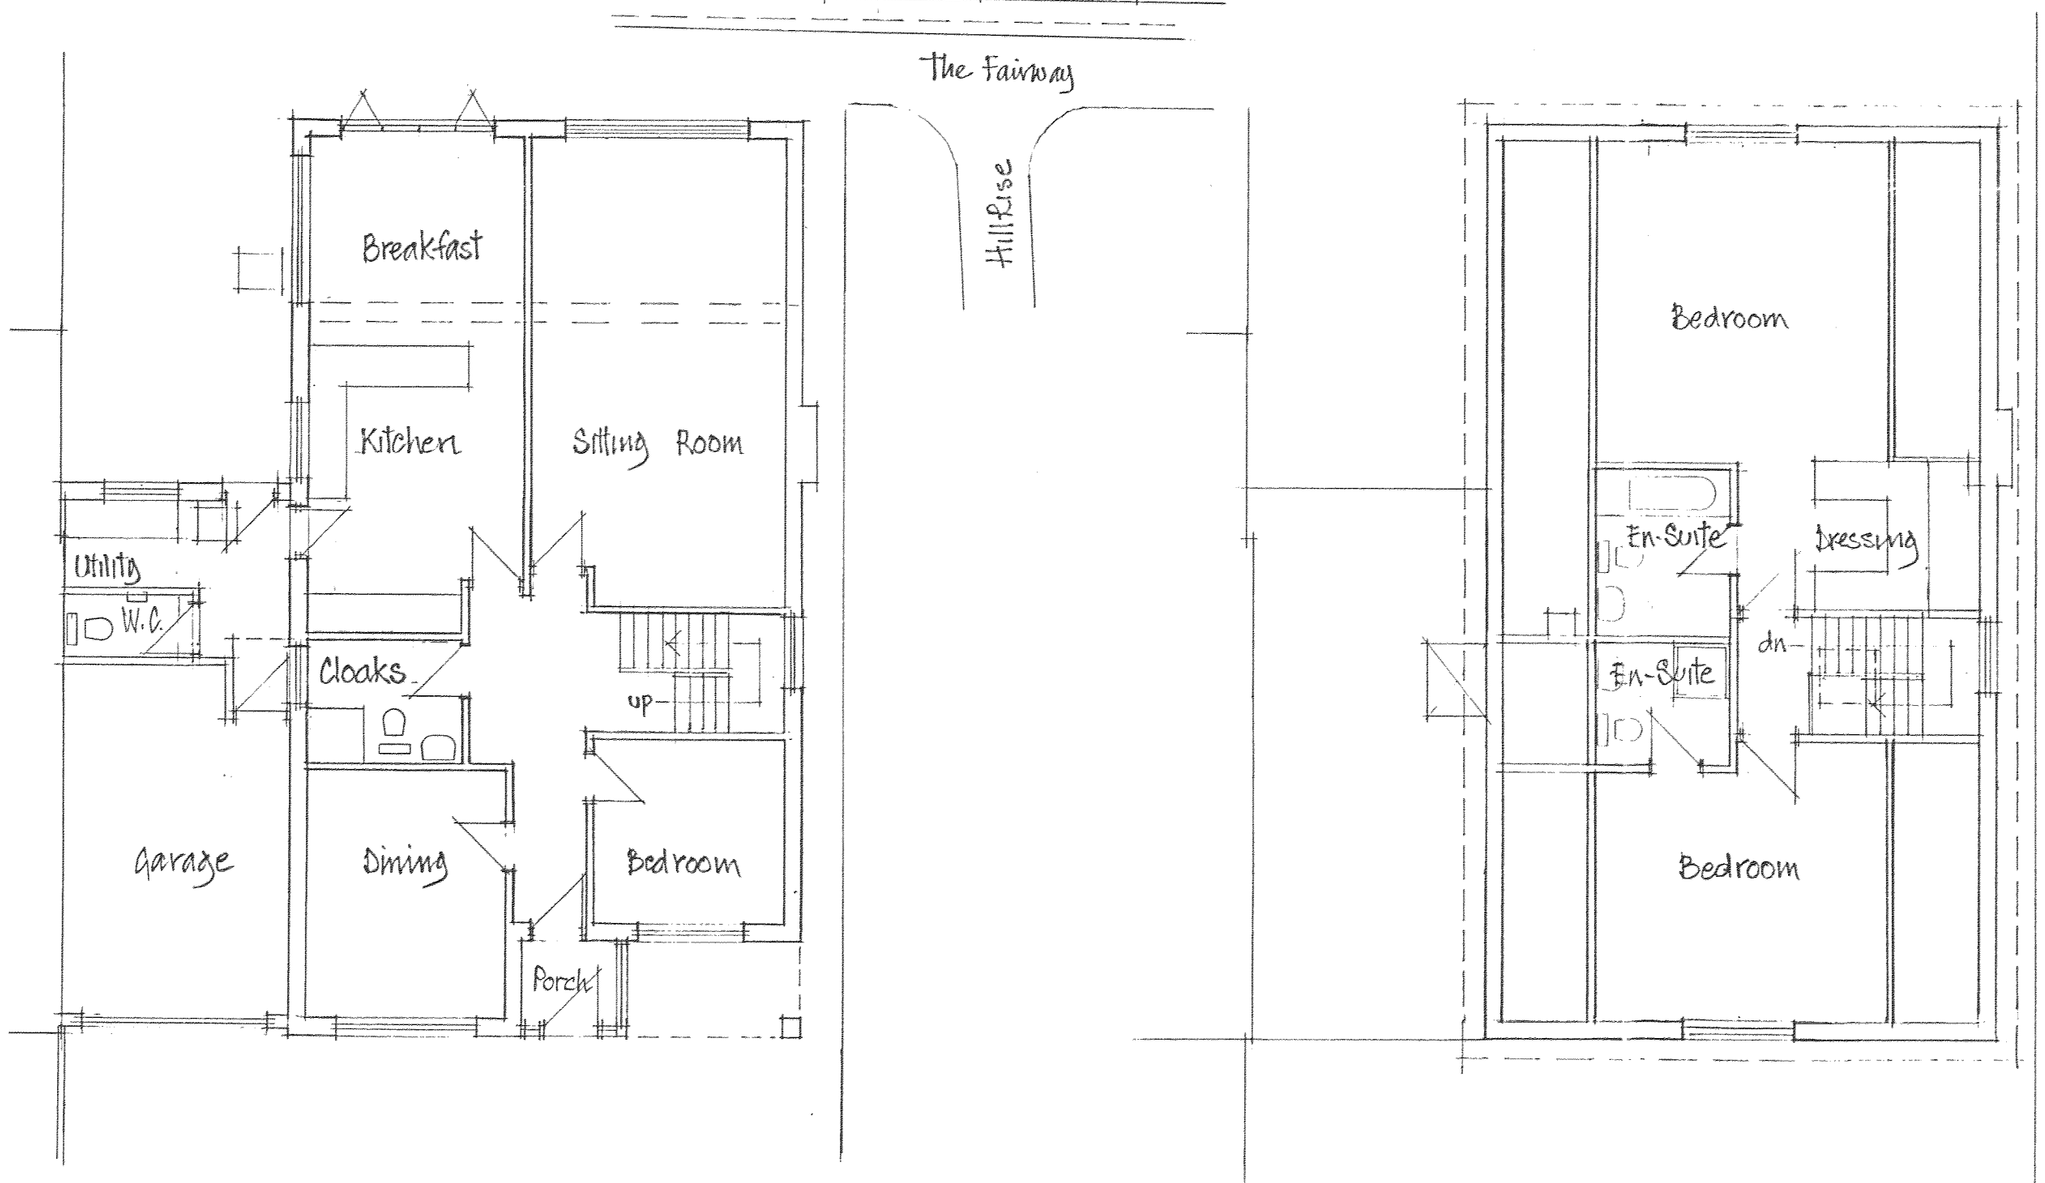

GROUND FLOOR PLAN

ROOF SPACE PLAN

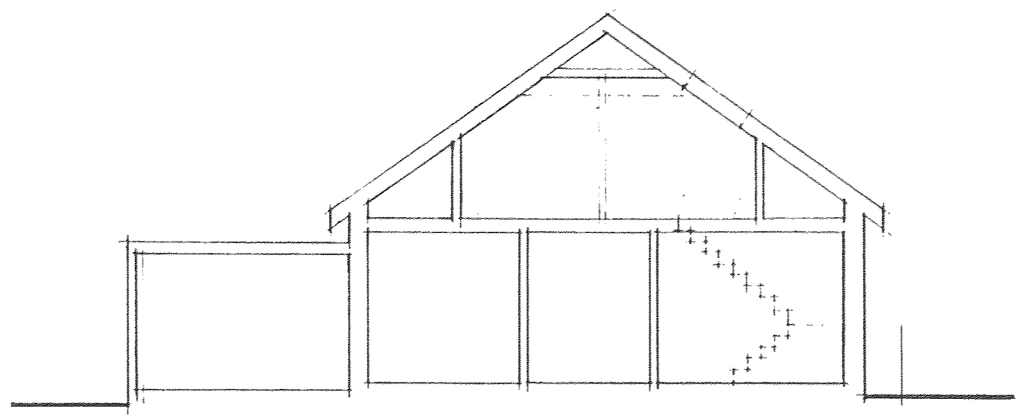

SECTION

DEVELOPMENT SERVICES
10 FEB 2009
RECEIVED

Job: ALTERATIONS TO BUNGALOW, THE FAIRWAY, BURBAGE
Job No.: 08:496
Drawing: DESIGN PROPOSALS
Scale: 1:100
Date: SEPT. 2008
Dwg. No.: 02
Rev: C
Client: MR. + MRS. MOORE

Kenneth I Payne D.A., R.I.B.A., F.A.S.I.
Chartered Architect 49 CHURCH ROAD, KIRKBY MALLORY, LE9 7QE - 01455 850098