160 Heath Lane, Earl Shilton LE9 7PD

Site Location Plan

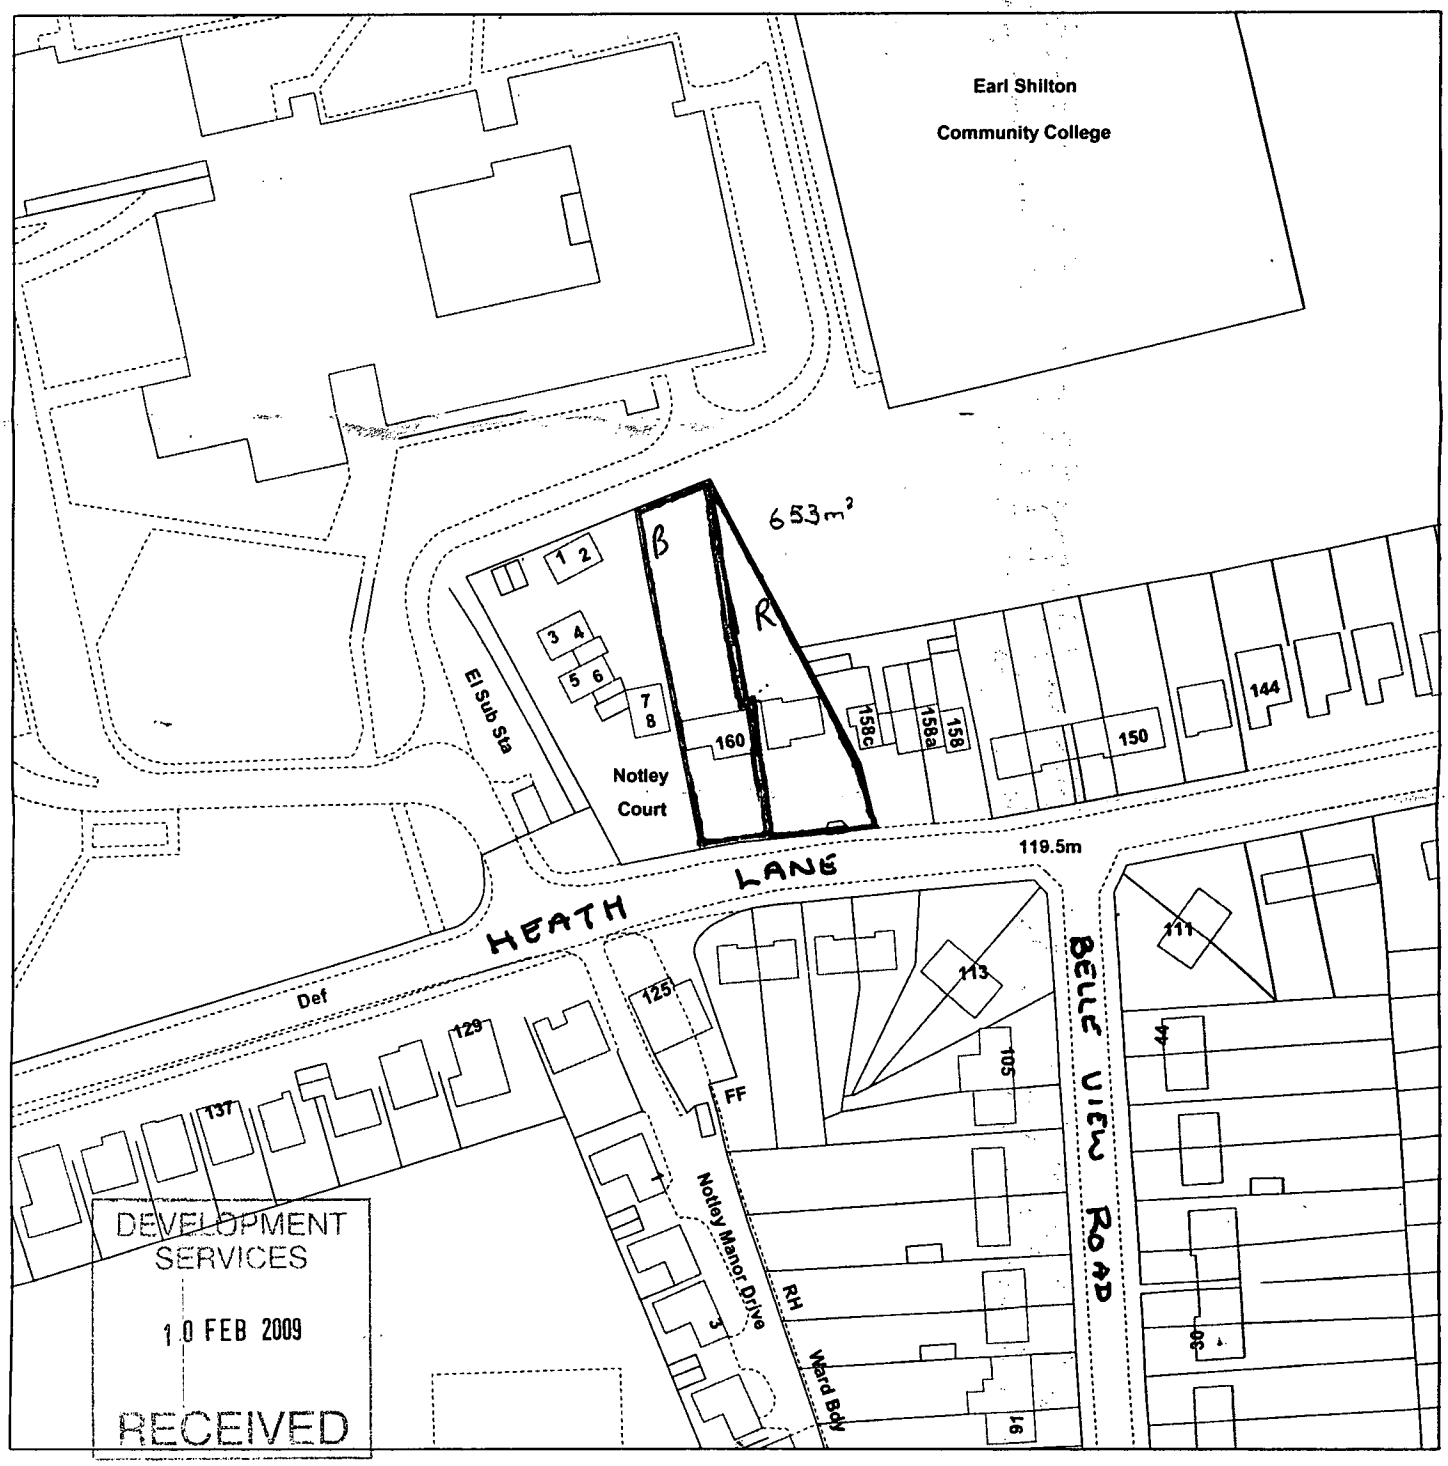

Scale : 1:1250

PP-00650721

Organisation	HBBC
Department	Development and Culture
Comments	
Date	18 January 2007
SLA Number	Not Set

Reproduced from the Ordnance Survey map with the permission of the Controller of Her Majesty's Stationery Office © Crown Copyright 2000.

Unauthorised reproduction infringes Crown Copyright and may lead to prosecution or civil proceedings.

*Produced using ESRI (UK)'s MapExplorer 2.0 - **http://www.esriuk.com***