
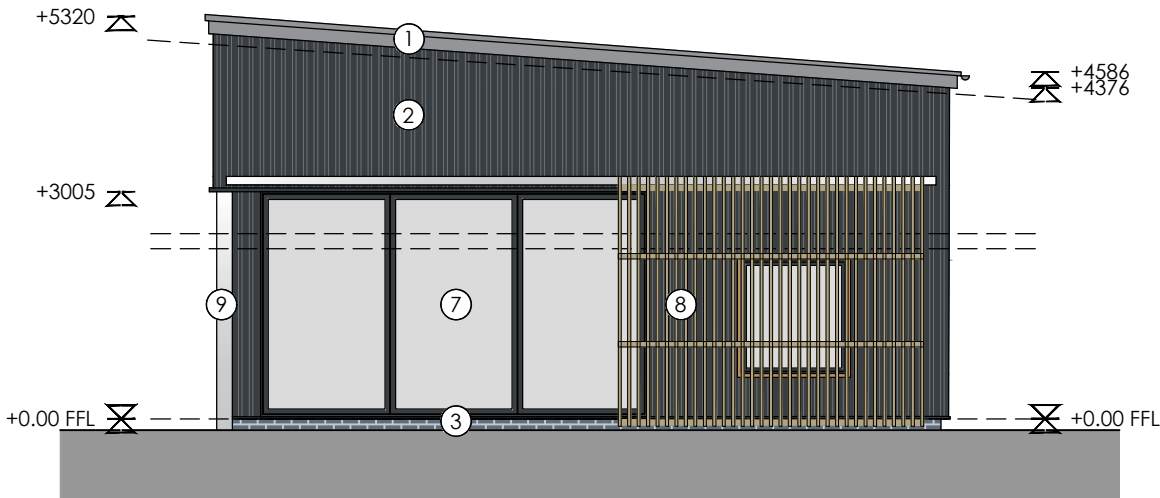
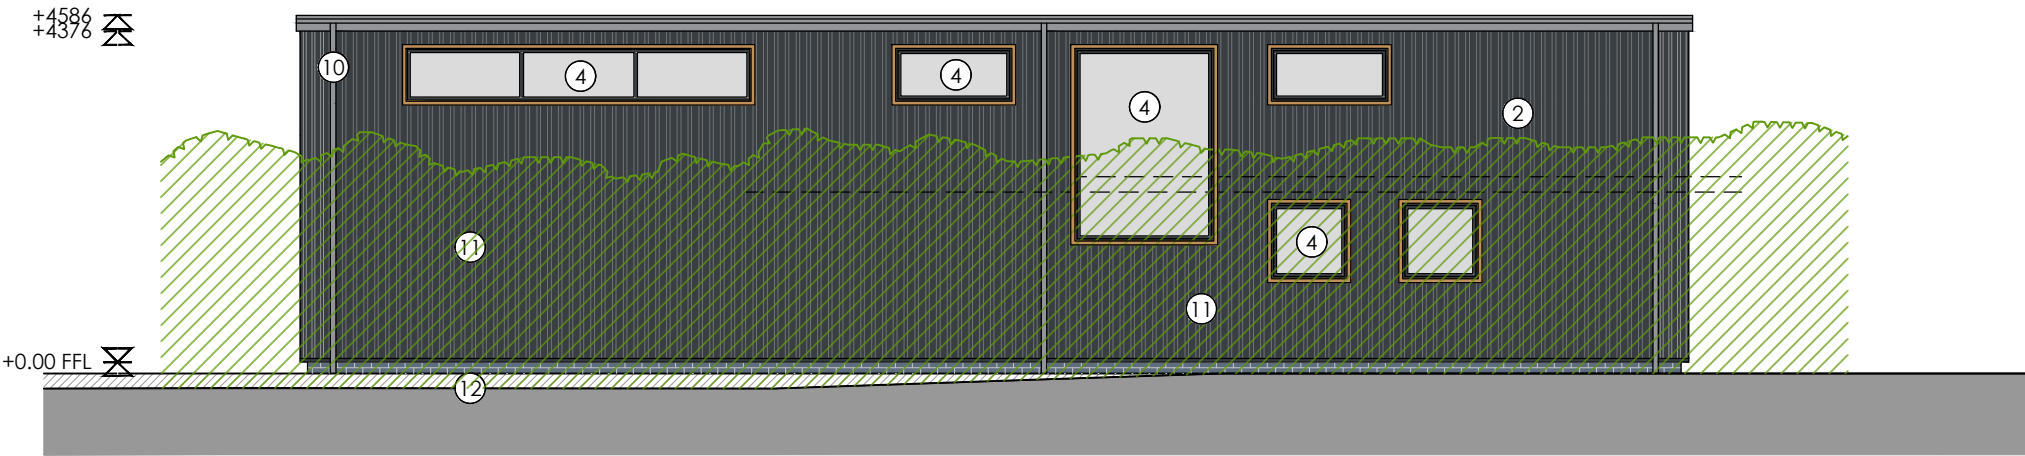


COPYRIGHT NOTICE:
This drawing is the copyright of the Architects
and may not be reproduced or used except
by written permission.

©Crown copyright and database rights(2014)
Ordnance Survey licence number100047514

Notes
This drawing is to be read in conjunction with all relevant drawings and specifications.
Do not scale from this drawing. Use figured dimensions only. All levels and dimensions to be checked on site. All level and dimensional discrepancies are to be brought to the immediate attention of HSSP Architects Ltd.
Responsibility cannot be accepted for alteration and/or deviation from this design without prior acknowledgement of HSSP Architects Ltd.
Copyright reserved. This drawing may only be used for the client and location specified in the title block. It may not be copied or disclosed to any other third party without prior written consent from HSSP Architects Ltd.
Prior to any works commencing on site, the engineer is to be contacted regarding the current status, revision or regulatory approval of this drawing.
All work to be to the entire satisfaction of the NHBC or Local Authority not withstanding anything shown or indicated on these drawings. All workmanship and materials to be the best of their respective kind and at least equivalent of the appropriate British Standard Code of Practice. All relevant dimensions and levels to be ascertained or checked and verified on site before specific areas of work are commenced.
This drawing is to be read in conjunction with clients specification/employers requirements and structural engineers design.

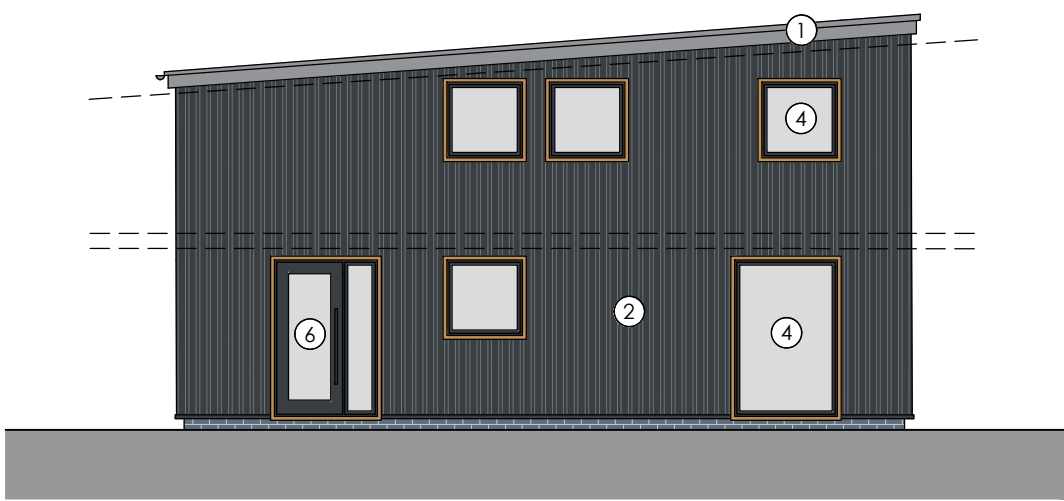

Materials key:

1. Insulated steel composite roof cladding system
2. Vertical profiled metal wall cladding, colour: Anthracite grey, RAL 7016
3. Facing brick plinth
4. Powder coated aluminium windows with timber surrounds, colour: Anthracite grey, RAL 7016
5. Powder coated aluminium feature glazing and doorset, colour: Anthracite grey, RAL 7016
6. Powder coated aluminium doorset with sidelight and timber surrounds, colour: Anthracite grey, RAL 7016
7. Powder coated aluminium sliding doors, colour: Anthracite grey, RAL 7016
8. Sliding timber louvres with galvanised steel runners
9. Galvanised steel post
10. Galvanised steel rainwater goods
11. Existing hedge
12. Ground to be levelled

22/07/2024 KS P1: First planning issue.

Revision Notes:

Drawing Status:

PLANNING

hssp
architects

Pera Business Park, Nottingham Road
Melton Mowbray, LE13 0PB

Telephone: 01664 563 288 Fax: 01664 563 360
E-Mail: info@hssparchitects.co.uk Web: www.hssparchitects.co.uk

Project:

Proposed Class Q Barn Conversion
Pretty Oak Farm, Upton Lane
Stoke Golding
CV13 6EU

Title:

Proposed Elevations

Scale: 1:100	Drawn: KES	Checked: -	Date: July 2024
Drawing No: 9076_03_03	Revision: P1		

HSSP A2