



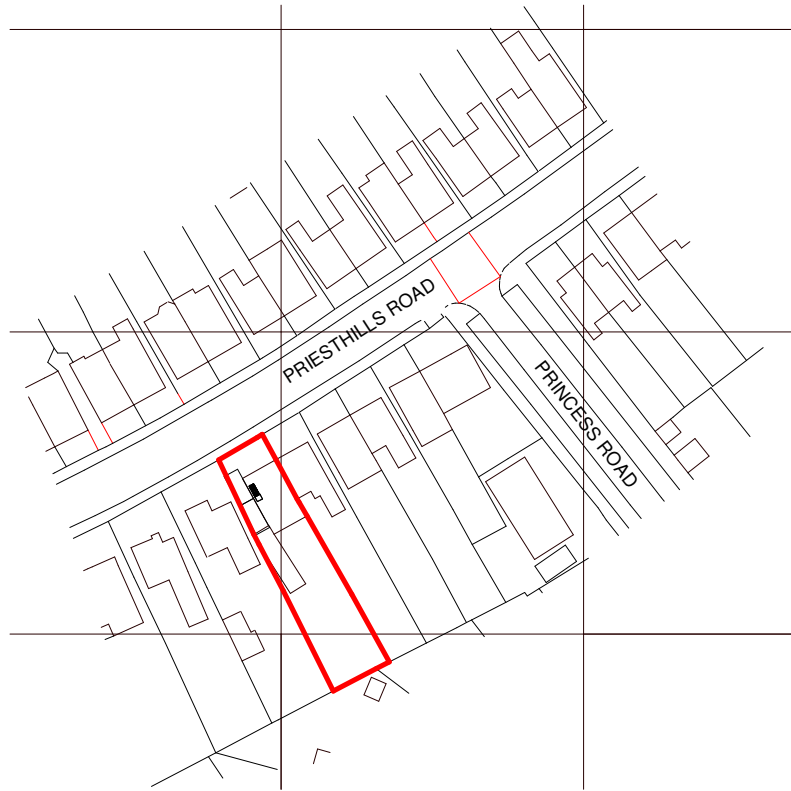


Ordnance Survey, (c) Crown Copyright 2025. All rights reserved. Licence number 100022432




Location Plan
@ Scale 1:1250

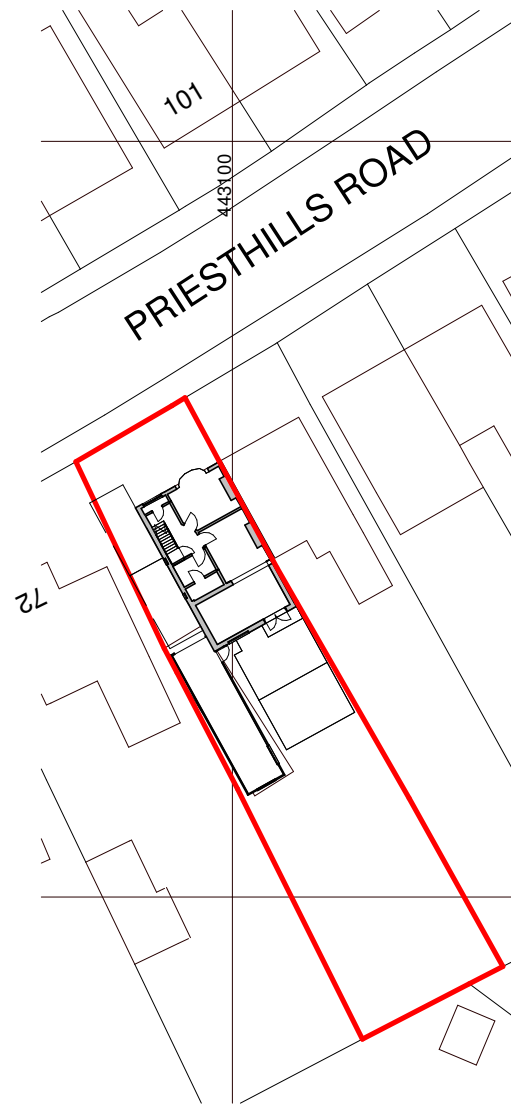

As Existing Block Plan
@ Scale 1:500

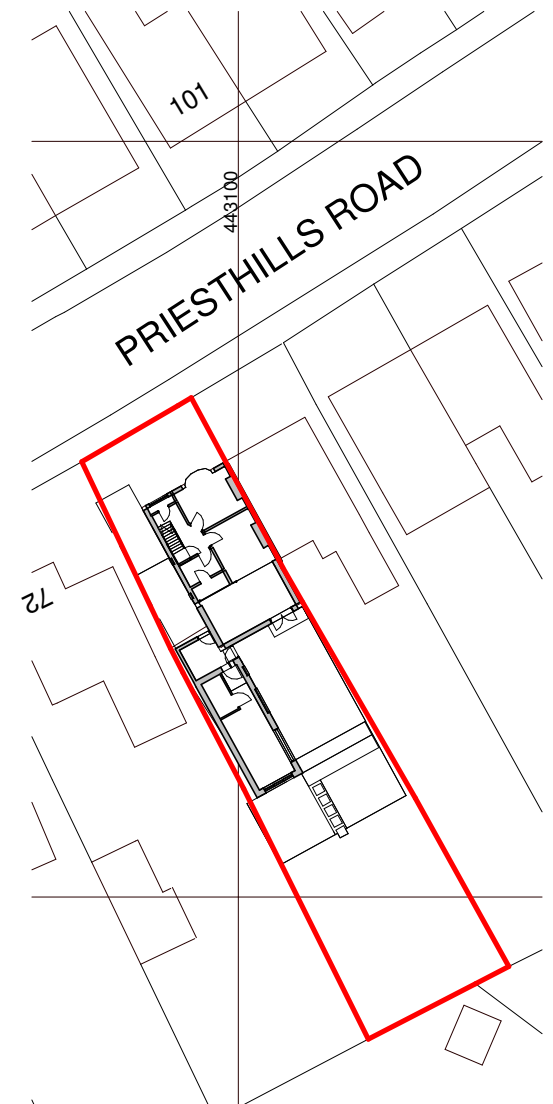

As Proposed Block Plan
@ Scale 1:500

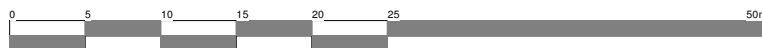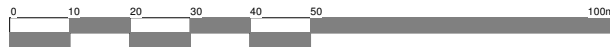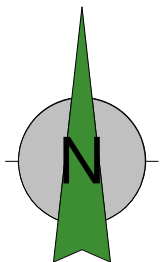

Client Hopwood			
Project Alterations and Extensions Priesthills Road Hinckley	Scale As Indicated	Sheet A4	Job No. 25/43
	Date August 2025		
Drawing Block & Location Plan	Author MS	Checked by ZLM	Drawing No. 05
THE COPYRIGHT OF THIS DRAWING IS VESTED IN HAYWARD ARCHITECTS LTD. REPRODUCTION IN ANY FORM, EITHER IN WHOLE OR IN PART IS FORBIDDEN WITHOUT THE PRIOR WRITTEN PERMISSION OF THE COPYRIGHT HOLDER. DO NOT SCALE FROM DRAWING AND ONLY FIGURED DIMENSIONS ARE TO BE USED			

HAYWARD
architects

19 Station Road
Hinckley
Leicestershire
LE10 1AW

Tel: 01455 635 665

www.haywardarchitects.co.uk

Drawing Status

Planning